

REVISIONS				
DATE	BY	LIC.NO	BLOCK	LOT
NOV. 2022	HAROLD E. PELLOW	P.E.&L.S. #13229	36	4.03

SHEET 20.01

SHEET 21.02

SHEET 20.03

SHEET 13

SHEET 14

SHEET 15


EXEMPT LOTS *			
BLOCK	LOT	ACREAGE	REASON FOR EXEMPTION
36	5.01	44.63	STATE OF NEW JERSEY D E P

MAP REFERENCES:


1. THIS SHEET HAS BEEN REDRAWN USING COMPUTER AIDED DRAFTING/DESIGN (CAD/D) BASED ON THE MAPS PREPARED BY: J.L. JACOBS & COMPANY, DATED OCT. 1959; WM. J. GOLDSMITH, DATED NOV. 1965; AND EDWARD P. BRANDS, DATED JUNE 1989; AND THE GENERAL REVISIONS THERETO, PRIOR TO JUNE 2015. FOR REVISIONS AND CONDITIONS PRIOR TO JUNE 2015, SEE APPROVED ORIGINAL MAPS ON FILE IN THE MUNICIPAL TAX ASSESSOR'S OFFICE.

NEW JERSEY DEPARTMENT OF THE TREASURY
DIVISION OF TAXATION
APPROVED AS A TAX MAP PURSUANT TO THE AUTHORITY OF
N.J.S.A. 54:1-15 AND N.J.S.A. 54:50-1
FOR THE DIRECTOR, DIVISION OF TAXATION
Shelly P. Kelly CTA, Chief Property Administration
Shelly P. Kelly, CTA, Principal and Representative
DATE NOV 21 2016 SERIAL NO. 1075

TAX MAP
TOWNSHIP OF
WANTAGE
SUSSEX COUNTY
SCALE: 1" = 200'
NEW JERSEY
OCTOBER 2015
HAROLD E. PELLOW
NEW JERSEY PROFESSIONAL ENGINEER AND
LAND SURVEYOR, LIC. #13229
HAROLD E. PELLOW & ASSOCIATES, INC.
17 PLAINS ROAD, AUGUSTA, NEW JERSEY
CERTIFICATE OF AUTHORIZATION NO. 24GA2759300

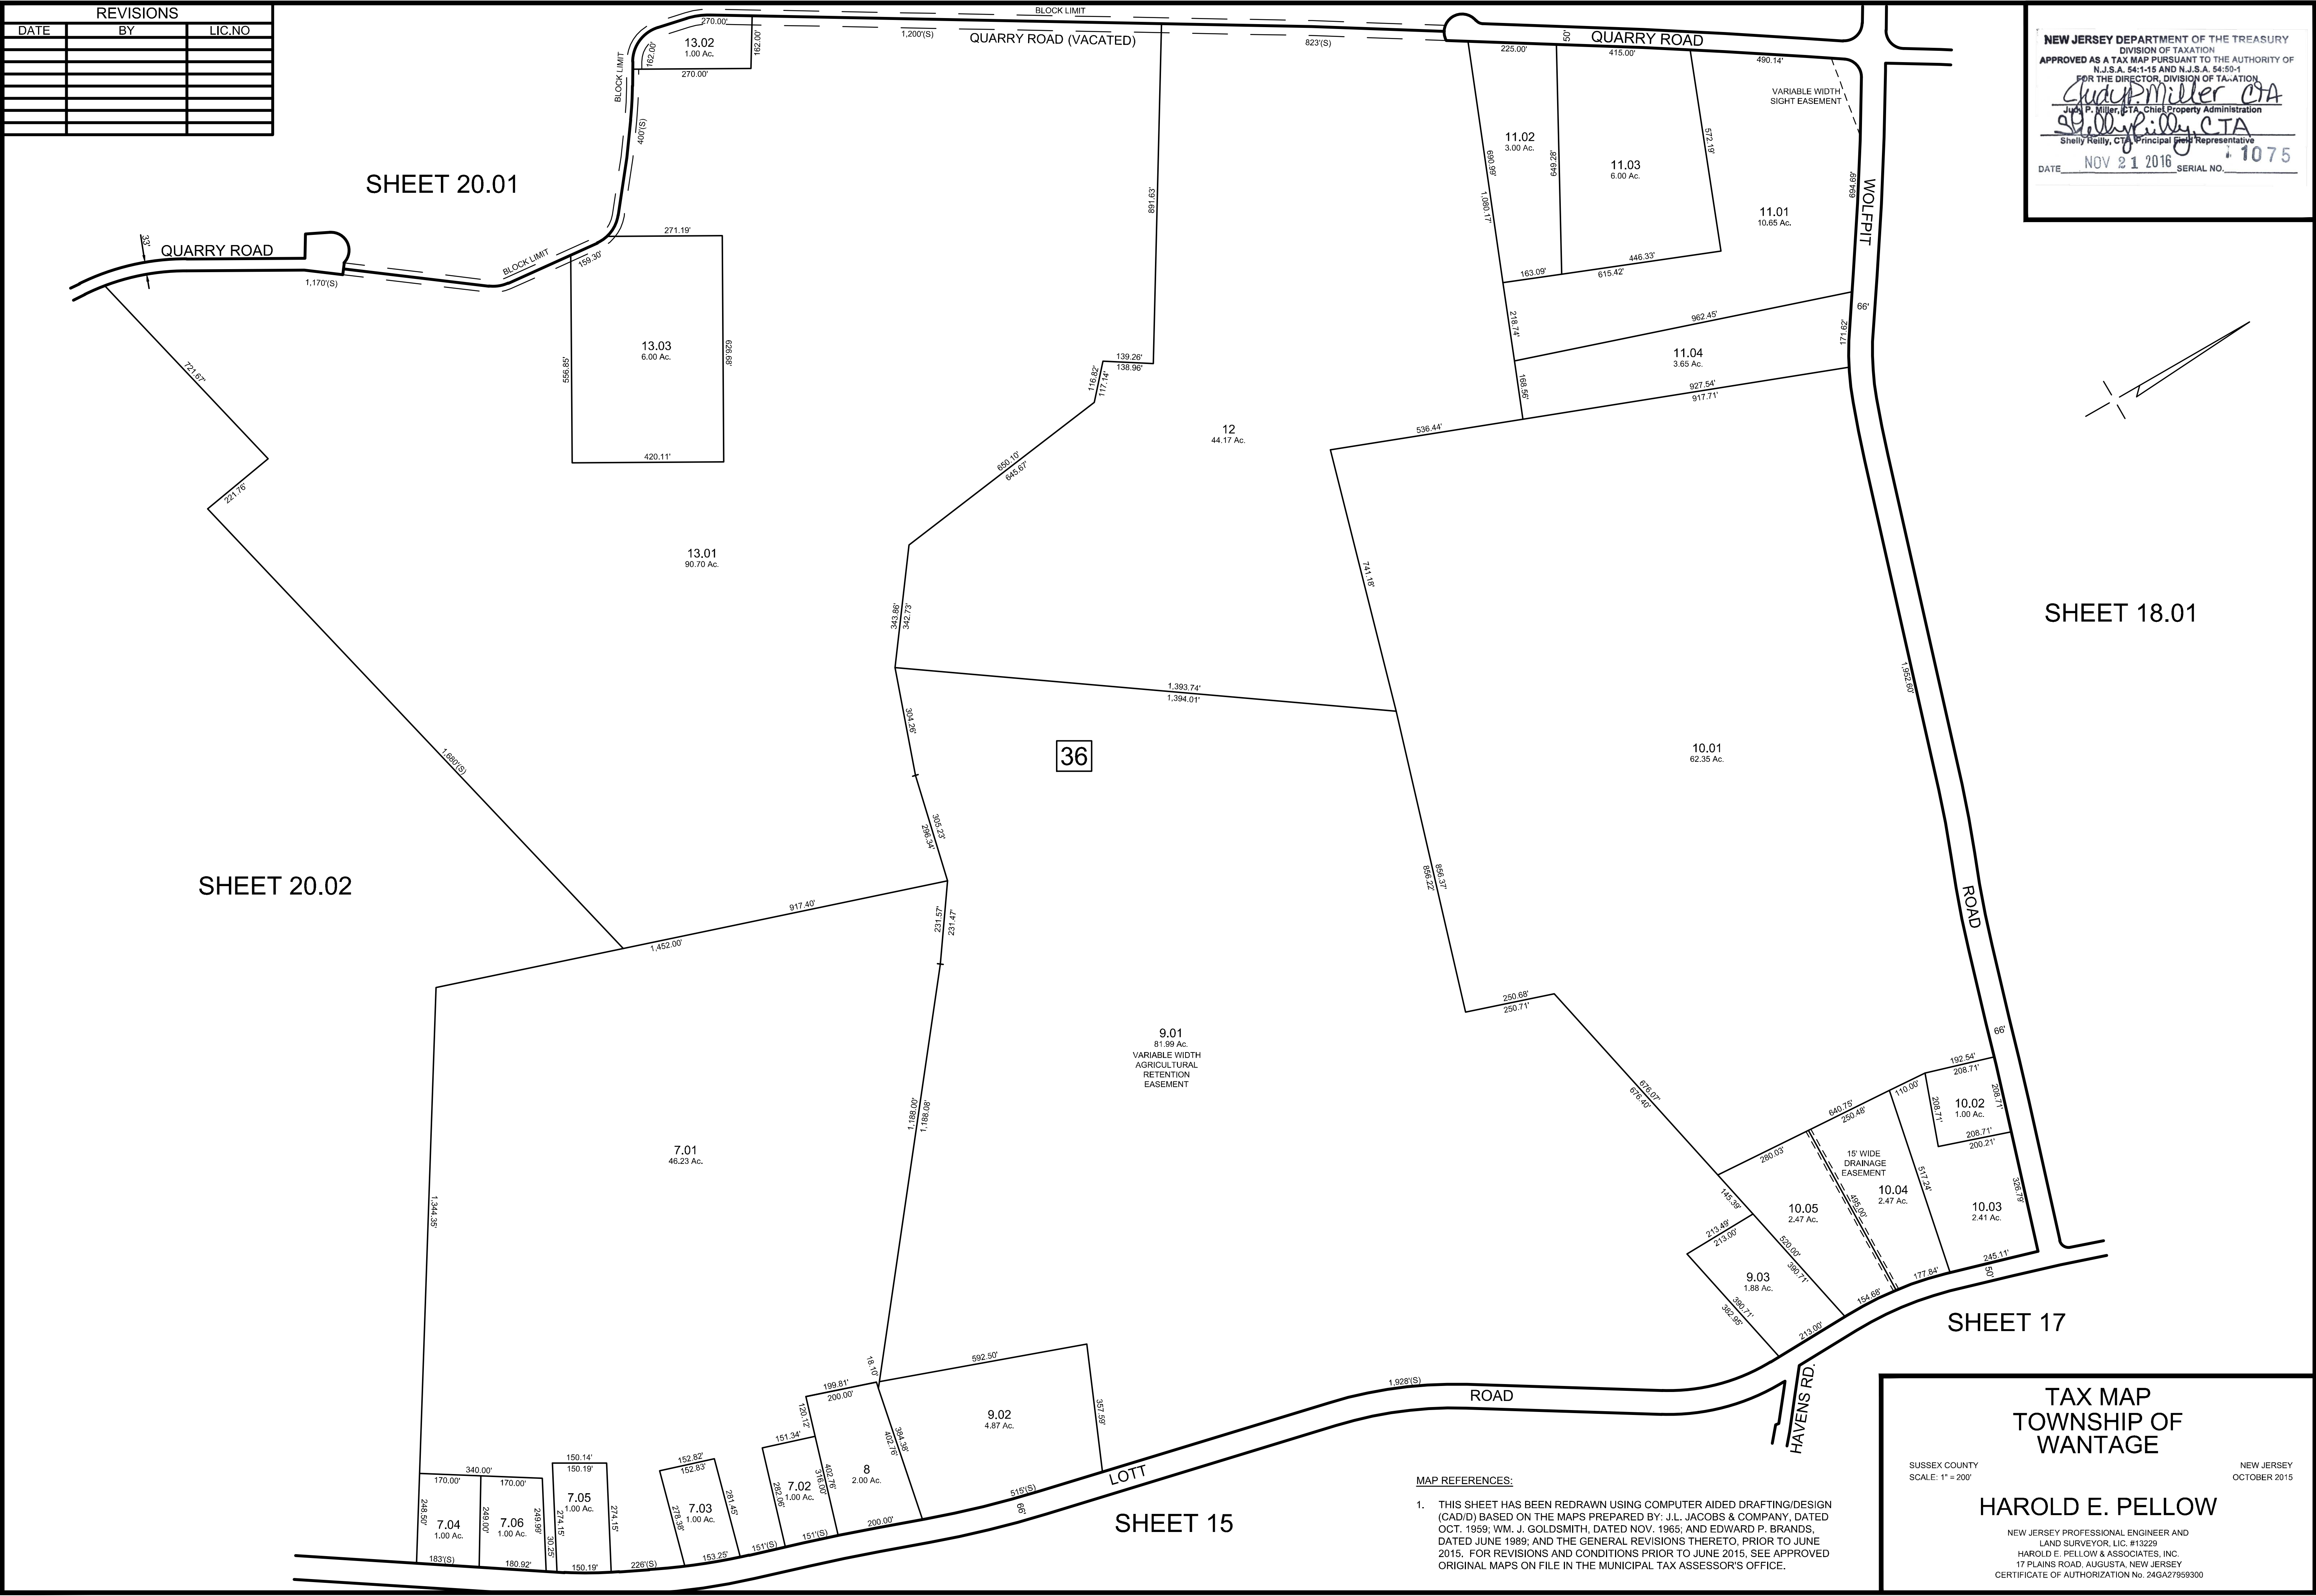

REVISIONS				
DATE	BY	LIC.NO	BLOCK	LOT
OCT, 2018	HAROLD E. PELLOW	#13229	REVISED SEE SHEET 21.01 & 21.02 LABELS	
DEC, 2021	HAROLD E. PELLOW	#13229	21	12.03

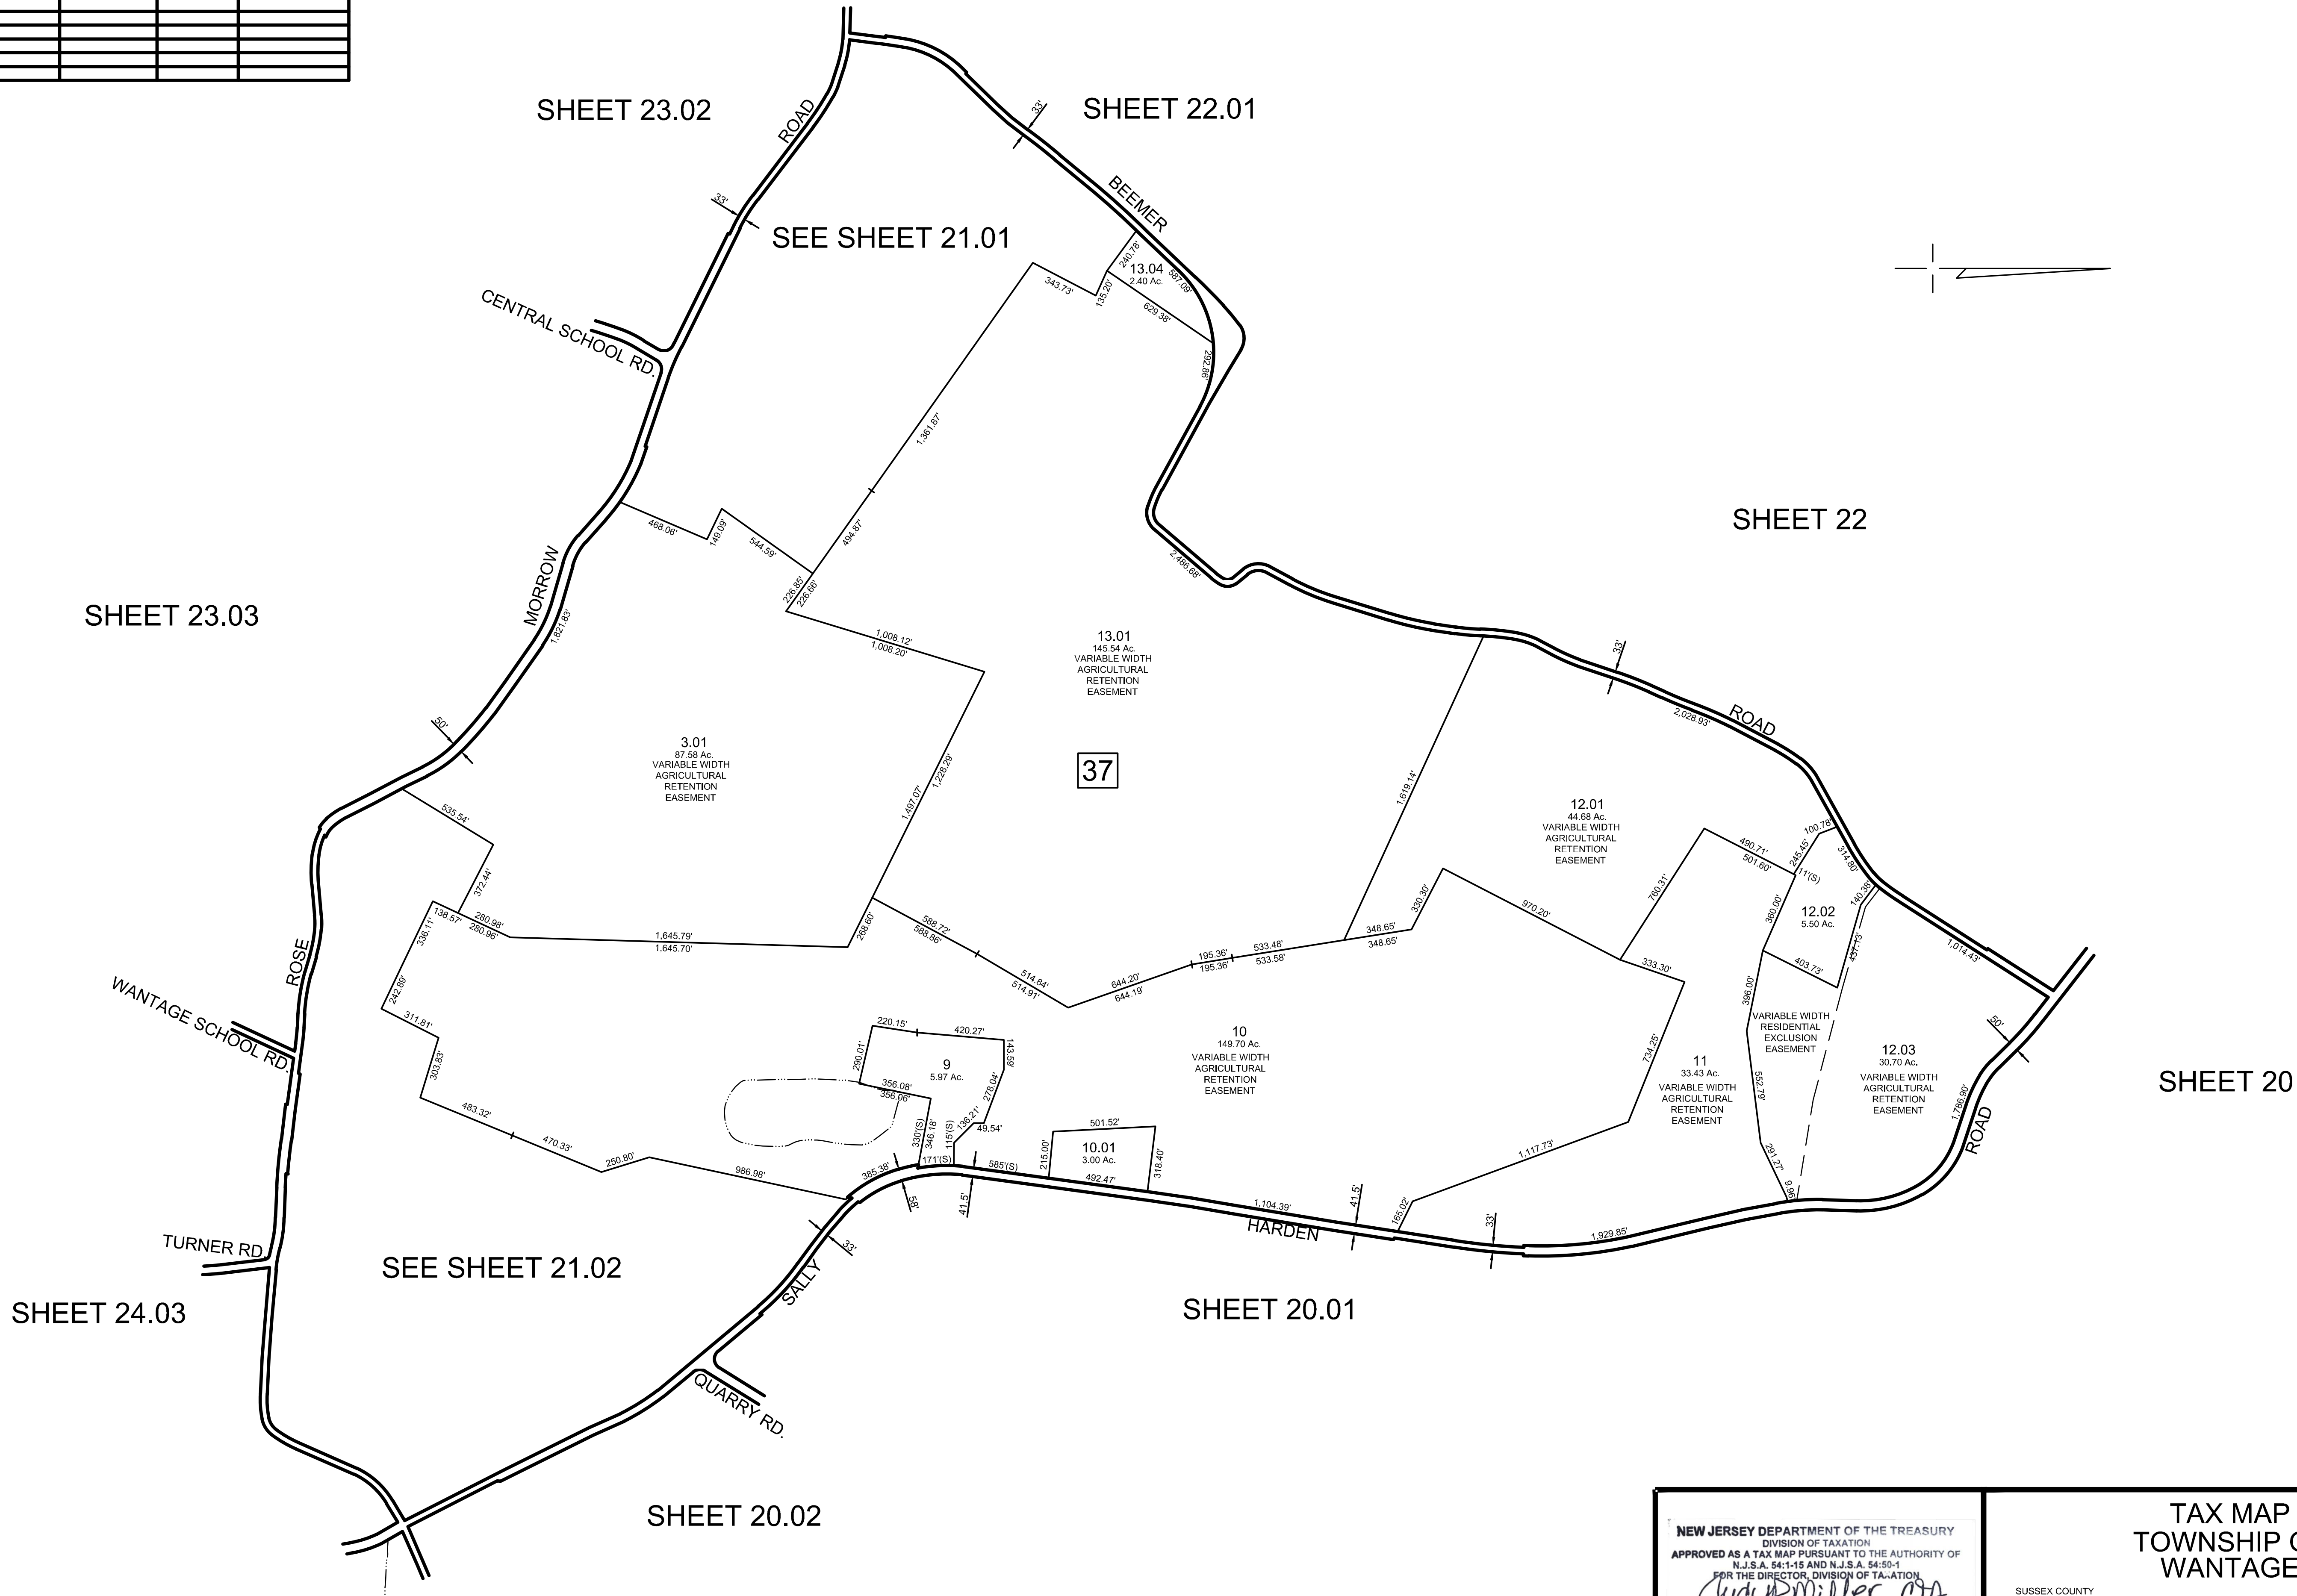

MAP REFERENCES:

1. THIS SHEET HAS BEEN REDRAWN USING COMPUTER AIDED DRAFTING/DESIGN (CAD) BASED ON THE MAPS PREPARED BY: J.L. JACOBS & COMPANY, DATED OCT. 1959; WM. J. GOLDSMITH, DATED NOV. 1965; AND EDWARD P. BRANDS, DATED JUNE 1989; AND THE GENERAL REVISIONS THERETO, PRIOR TO JUNE 2015. FOR REVISIONS AND CONDITIONS PRIOR TO JUNE 2015, SEE APPROVED ORIGINAL MAPS ON FILE IN THE MUNICIPAL TAX ASSESSOR'S OFFICE.

NEW JERSEY DEPARTMENT OF THE TREASURY
DIVISION OF TAXATION
APPROVED AS A TAX MAP PURSUANT TO THE AUTHORITY OF
N.J.S.A. 54:1-15 AND N.J.S.A. 54:50-1
FOR THE DIRECTOR, DIVISION OF TAXATION

Sheilly Pellow CTA
Sheilly Pellow, CTA, Principal Representative

DATE NOV 21 2016 SERIAL NO. 1075

TAX MAP
TOWNSHIP OF
WANTAGE

SUSSEX COUNTY
SCALE: 1" = 400'

NEW JERSEY
OCTOBER 2015


HAROLD E. PELLOW

NEW JERSEY PROFESSIONAL ENGINEER AND
LAND SURVEYOR, LIC. #13229
HAROLD E. PELLOW & ASSOCIATES, INC.
17 PLAINS ROAD, AUGUSTA, NEW JERSEY
CERTIFICATE OF AUTHORIZATION No. 24GA2759300

REVISIONS		
DATE	BY	LIC.NO

SHEET
22.01

SHEET 21

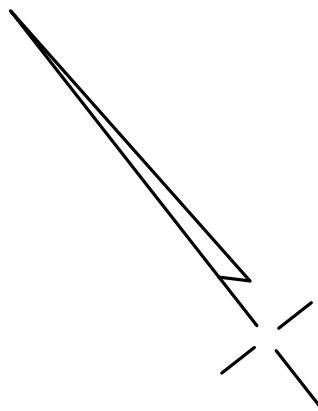

MAP REFERENCES:

1. THIS SHEET HAS BEEN REDRAWN USING COMPUTER AIDED DRAFTING/DESIGN (CAD/D) BASED ON THE MAPS PREPARED BY: J.L. JACOBS & COMPANY, DATED OCT. 1959; WM. J. GOLDSMITH, DATED NOV. 1965; AND EDWARD P. BRANDS, DATED JUNE 1989; AND THE GENERAL REVISIONS THERETO, PRIOR TO JUNE 2015. FOR REVISIONS AND CONDITIONS PRIOR TO JUNE 2015, SEE APPROVED ORIGINAL MAPS ON FILE IN THE MUNICIPAL TAX ASSESSOR'S OFFICE.

NEW JERSEY DEPARTMENT OF THE TREASURY
DIVISION OF TAXATION
APPROVED AS A TAX MAP PURSUANT TO THE AUTHORITY OF
N.J.S.A. 54:1-15 AND N.J.S.A. 54:50-1
FOR THE DIRECTOR, DIVISION OF TAXATION
Shelly Miller CTA
Jodi P. Miller, CTA, Chief Property Administration
Shelly Miller CTA
Shelly Miller, CTA, Principal Field Representative
DATE NOV 21 2016 SERIAL NO. 1075

TAX MAP
TOWNSHIP OF
WANTAGE
SUSSEX COUNTY
SCALE: 1" = 100'
NEW JERSEY
OCTOBER 2015
HAROLD E. PELLOW
NEW JERSEY PROFESSIONAL ENGINEER AND
LAND SURVEYOR, LIC. #133229
HAROLD E. PELLOW & ASSOCIATES, INC.
17 PLAINS ROAD, AUGUSTA, NEW JERSEY
CERTIFICATE OF AUTHORIZATION No. 24GA27959300

REVISIONS				
DATE	BY	LIC.NO	BLOCK	LOT
AUG. 2018	HAROLD E. PELLOW	#13229	REVISED TURNER ROAD LABEL	

SHEET 23.03

SHEET 21

SHEET 24.03

SHEET 20.01

SHEET 24.03

SHEET 20.02

SHEET 13

MAP REFERENCES:
1. THIS SHEET HAS BEEN REDRAWN USING COMPUTER AIDED DRAFTING/DESIGN (CAD/D) BASED ON THE MAPS PREPARED BY: J.L. JACOBS & COMPANY, DATED OCT. 1959; WM. J. GOLDSMITH, DATED NOV. 1965; AND EDWARD P. BRANDS, DATED JUNE 1989; AND THE GENERAL REVISIONS THERETO, PRIOR TO JUNE 2015. FOR REVISIONS AND CONDITIONS PRIOR TO JUNE 2015, SEE APPROVED ORIGINAL MAPS ON FILE IN THE MUNICIPAL TAX ASSESSOR'S OFFICE.

NEW JERSEY DEPARTMENT OF THE TREASURY
DIVISION OF TAXATION
APPROVED AS A TAX MAP PURSUANT TO THE AUTHORITY OF
N.J.S.A. 54:1-15 AND N.J.S.A. 54:50-1
FOR THE DIRECTOR, DIVISION OF TAXATION
JUDY P. MILLER, CTA, Chief Property Administration
Sheilly Reilly, CTA, Principal Representative
DATE NOV 21 2016 SERIAL NO. 1075

TAX MAP
TOWNSHIP OF
WANTAGE


SUSSEX COUNTY
SCALE: 1" = 200'

NEW JERSEY
OCTOBER 2015

HAROLD E. PELLOW

NEW JERSEY PROFESSIONAL ENGINEER AND
LAND SURVEYOR, LIC. #13229
HAROLD E. PELLOW & ASSOCIATES, INC.
17 PLAINS ROAD, AUGUSTA, NEW JERSEY
CERTIFICATE OF AUTHORIZATION No. 24GA27559300

REVISIONS				
DATE	BY	LIC.NO	BLOCK	LOT
DEC. 2021	HAROLD E. PELLOW	#13229	38	14.02
DEC. 2023	HAROLD E. PELLOW	#13229	38	1.01

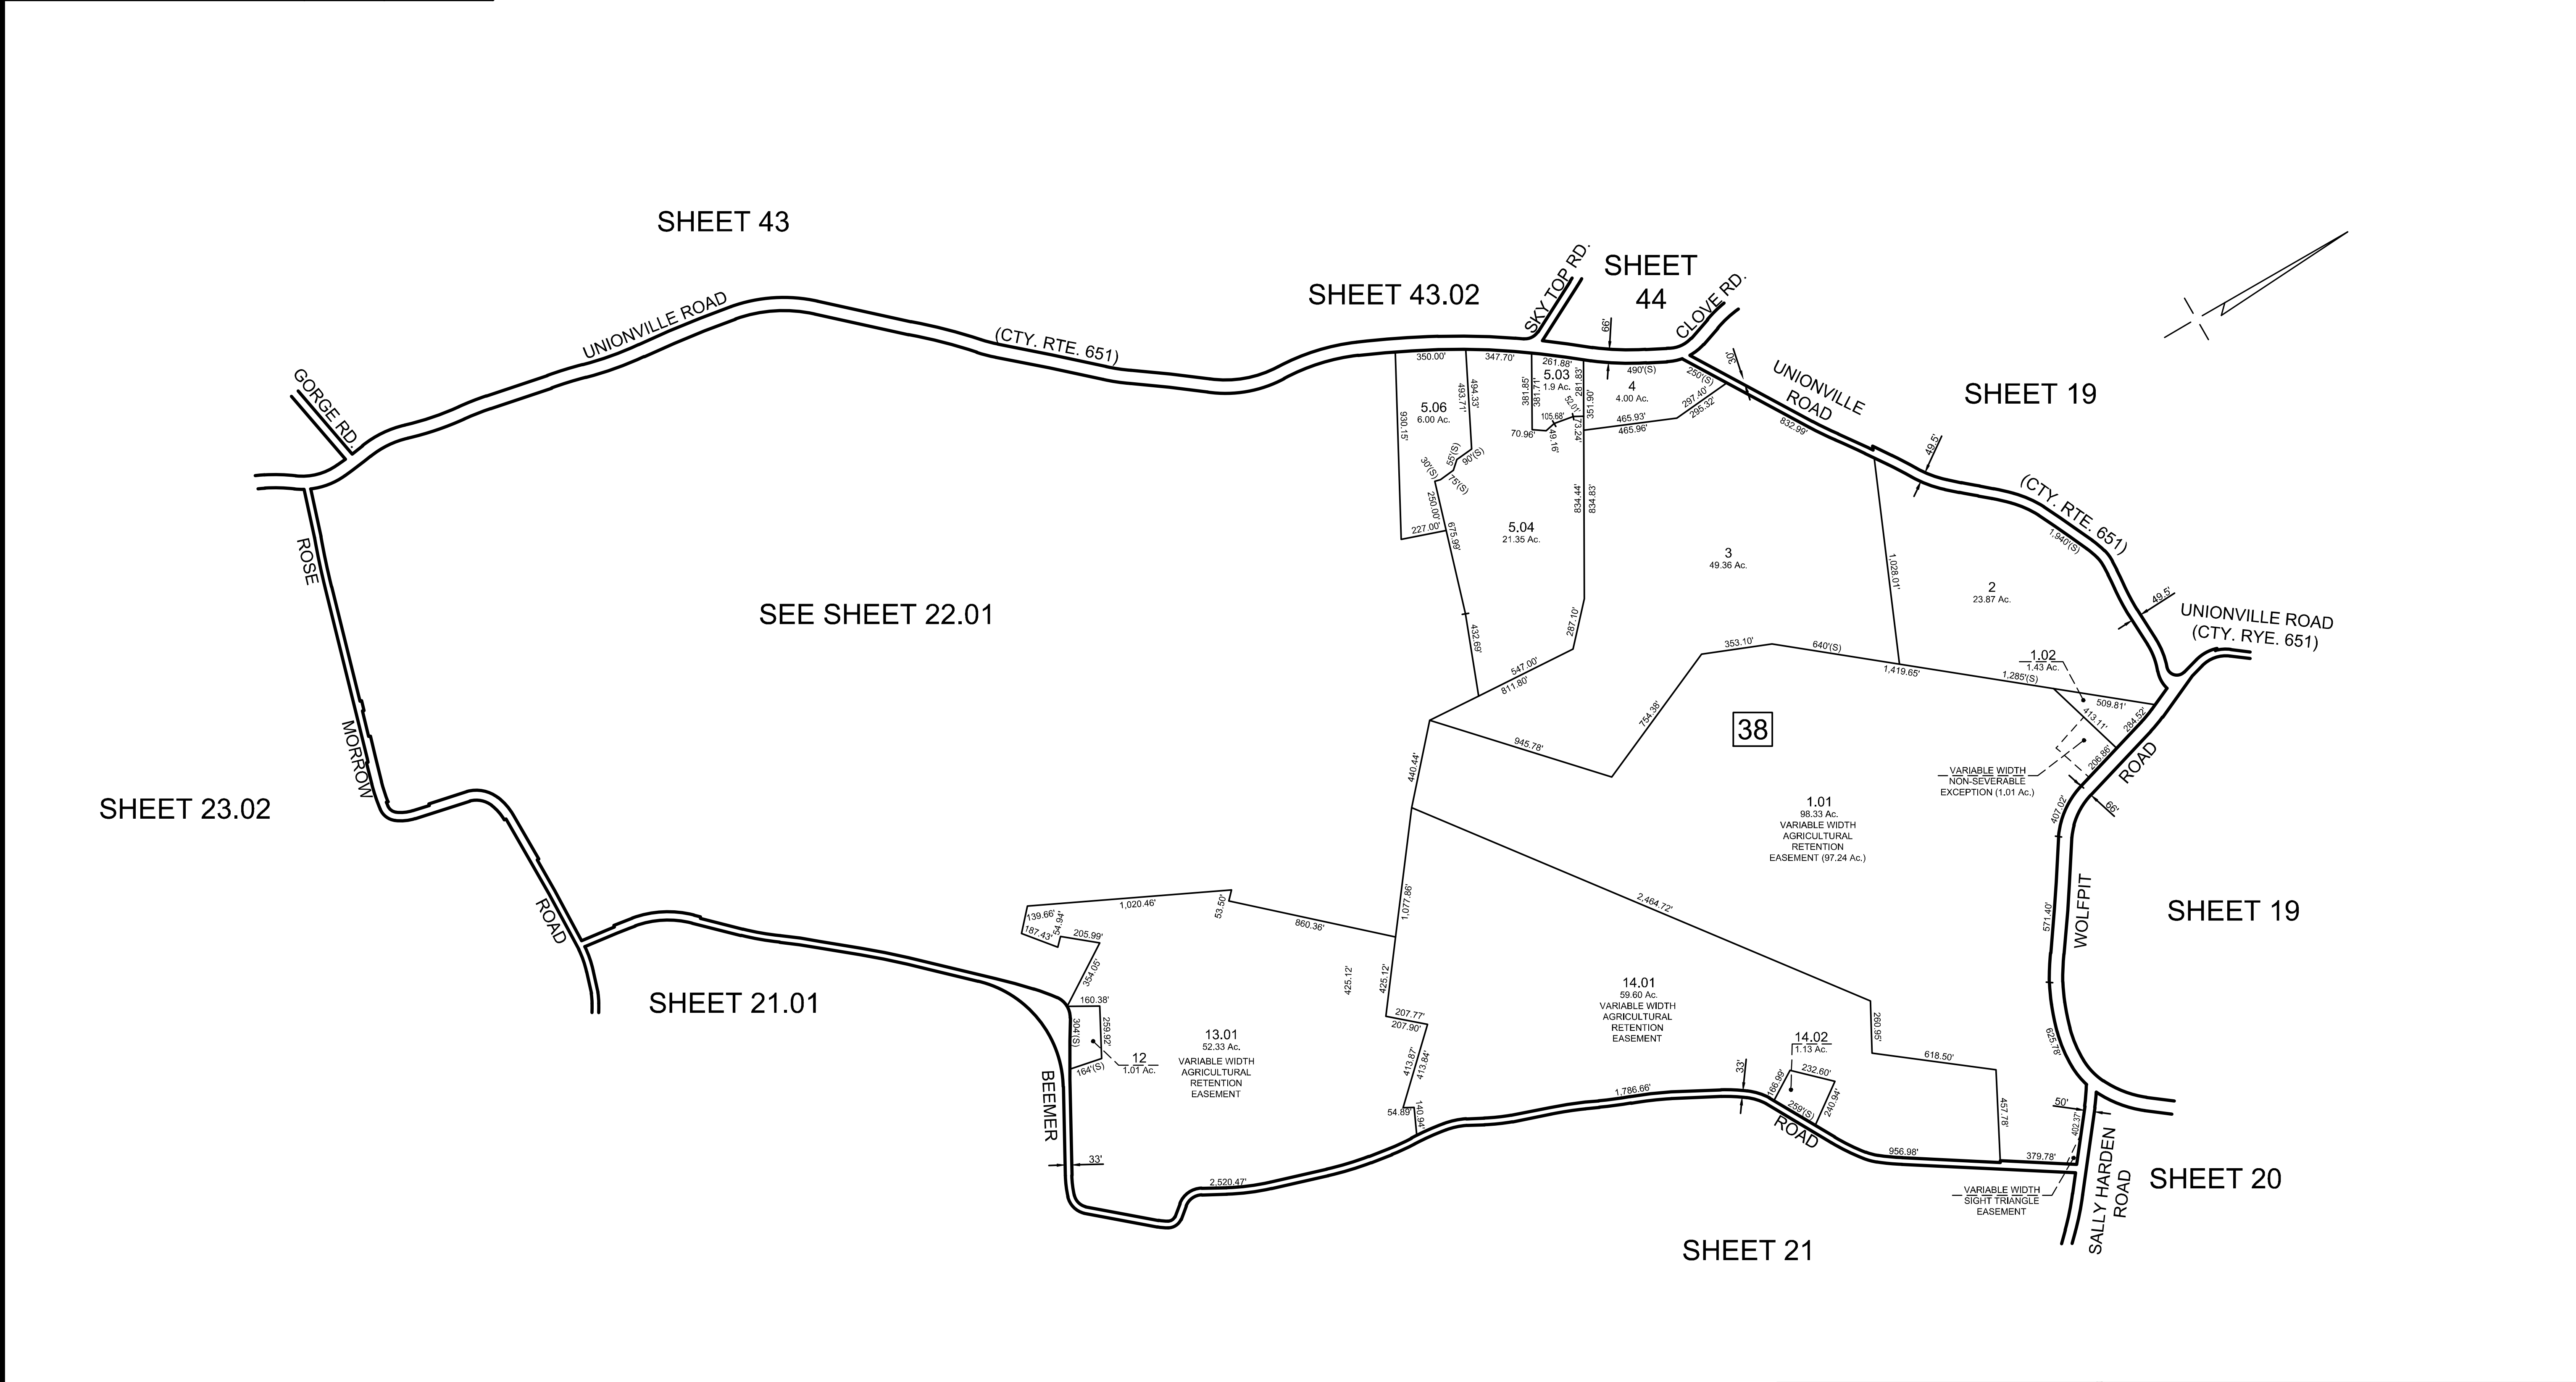

MAP REFERENCES:

1. THIS SHEET HAS BEEN REDRAWN USING COMPUTER AIDED DRAFTING/DESIGN (CAD/D) BASED ON THE MAPS PREPARED BY: J.L. JACOBS & COMPANY, DATED OCT. 1959; WM. J. GOLDSMITH, DATED NOV. 1965; AND EDWARD P. BRANDS, DATED JUNE 1989; AND THE GENERAL REVISIONS THERETO, PRIOR TO JUNE 2015. FOR REVISIONS AND CONDITIONS PRIOR TO JUNE 2015, SEE APPROVED ORIGINAL MAPS ON FILE IN THE MUNICIPAL TAX ASSESSOR'S OFFICE.

NEW JERSEY DEPARTMENT OF THE TREASURY
DIVISION OF TAXATION
APPROVED AS A TAX MAP PURSUANT TO THE AUTHORITY OF
N.J.S.A. 54:1-15 AND N.J.S.A. 54:50-1
FOR THE DIRECTOR, DIVISION OF TAXATION
Chad Miller CTA
Judy P. Miller, CTA, Chief Property Administration
Shelly Reilly CTA
Shelly Reilly, CTA, Principal Survey Representative
DATE NOV 21 2016 SERIAL NO. 1075

TAX MAP
TOWNSHIP OF
WANTAGE


SUSSEX COUNTY
SCALE: 1" = 400'


NEW JERSEY
OCTOBER 2015

HAROLD E. PELLOW

NEW JERSEY PROFESSIONAL ENGINEER AND
LAND SURVEYOR, LIC. #13229
HAROLD E. PELLOW & ASSOCIATES, INC.
17 PLAINS ROAD, AUGUSTA, NEW JERSEY
CERTIFICATE OF AUTHORIZATION No. 24GA27959300

REVISIONS				
DATE	BY	LIC.NO	BLOCK	LOT
NOV. 2019	HAROLD E. PELLOW	P.E.&L.S. #13229	38	6.03
DEC. 2023	HAROLD E. PELLOW	P.E.&L.S. #13229	38	6.03

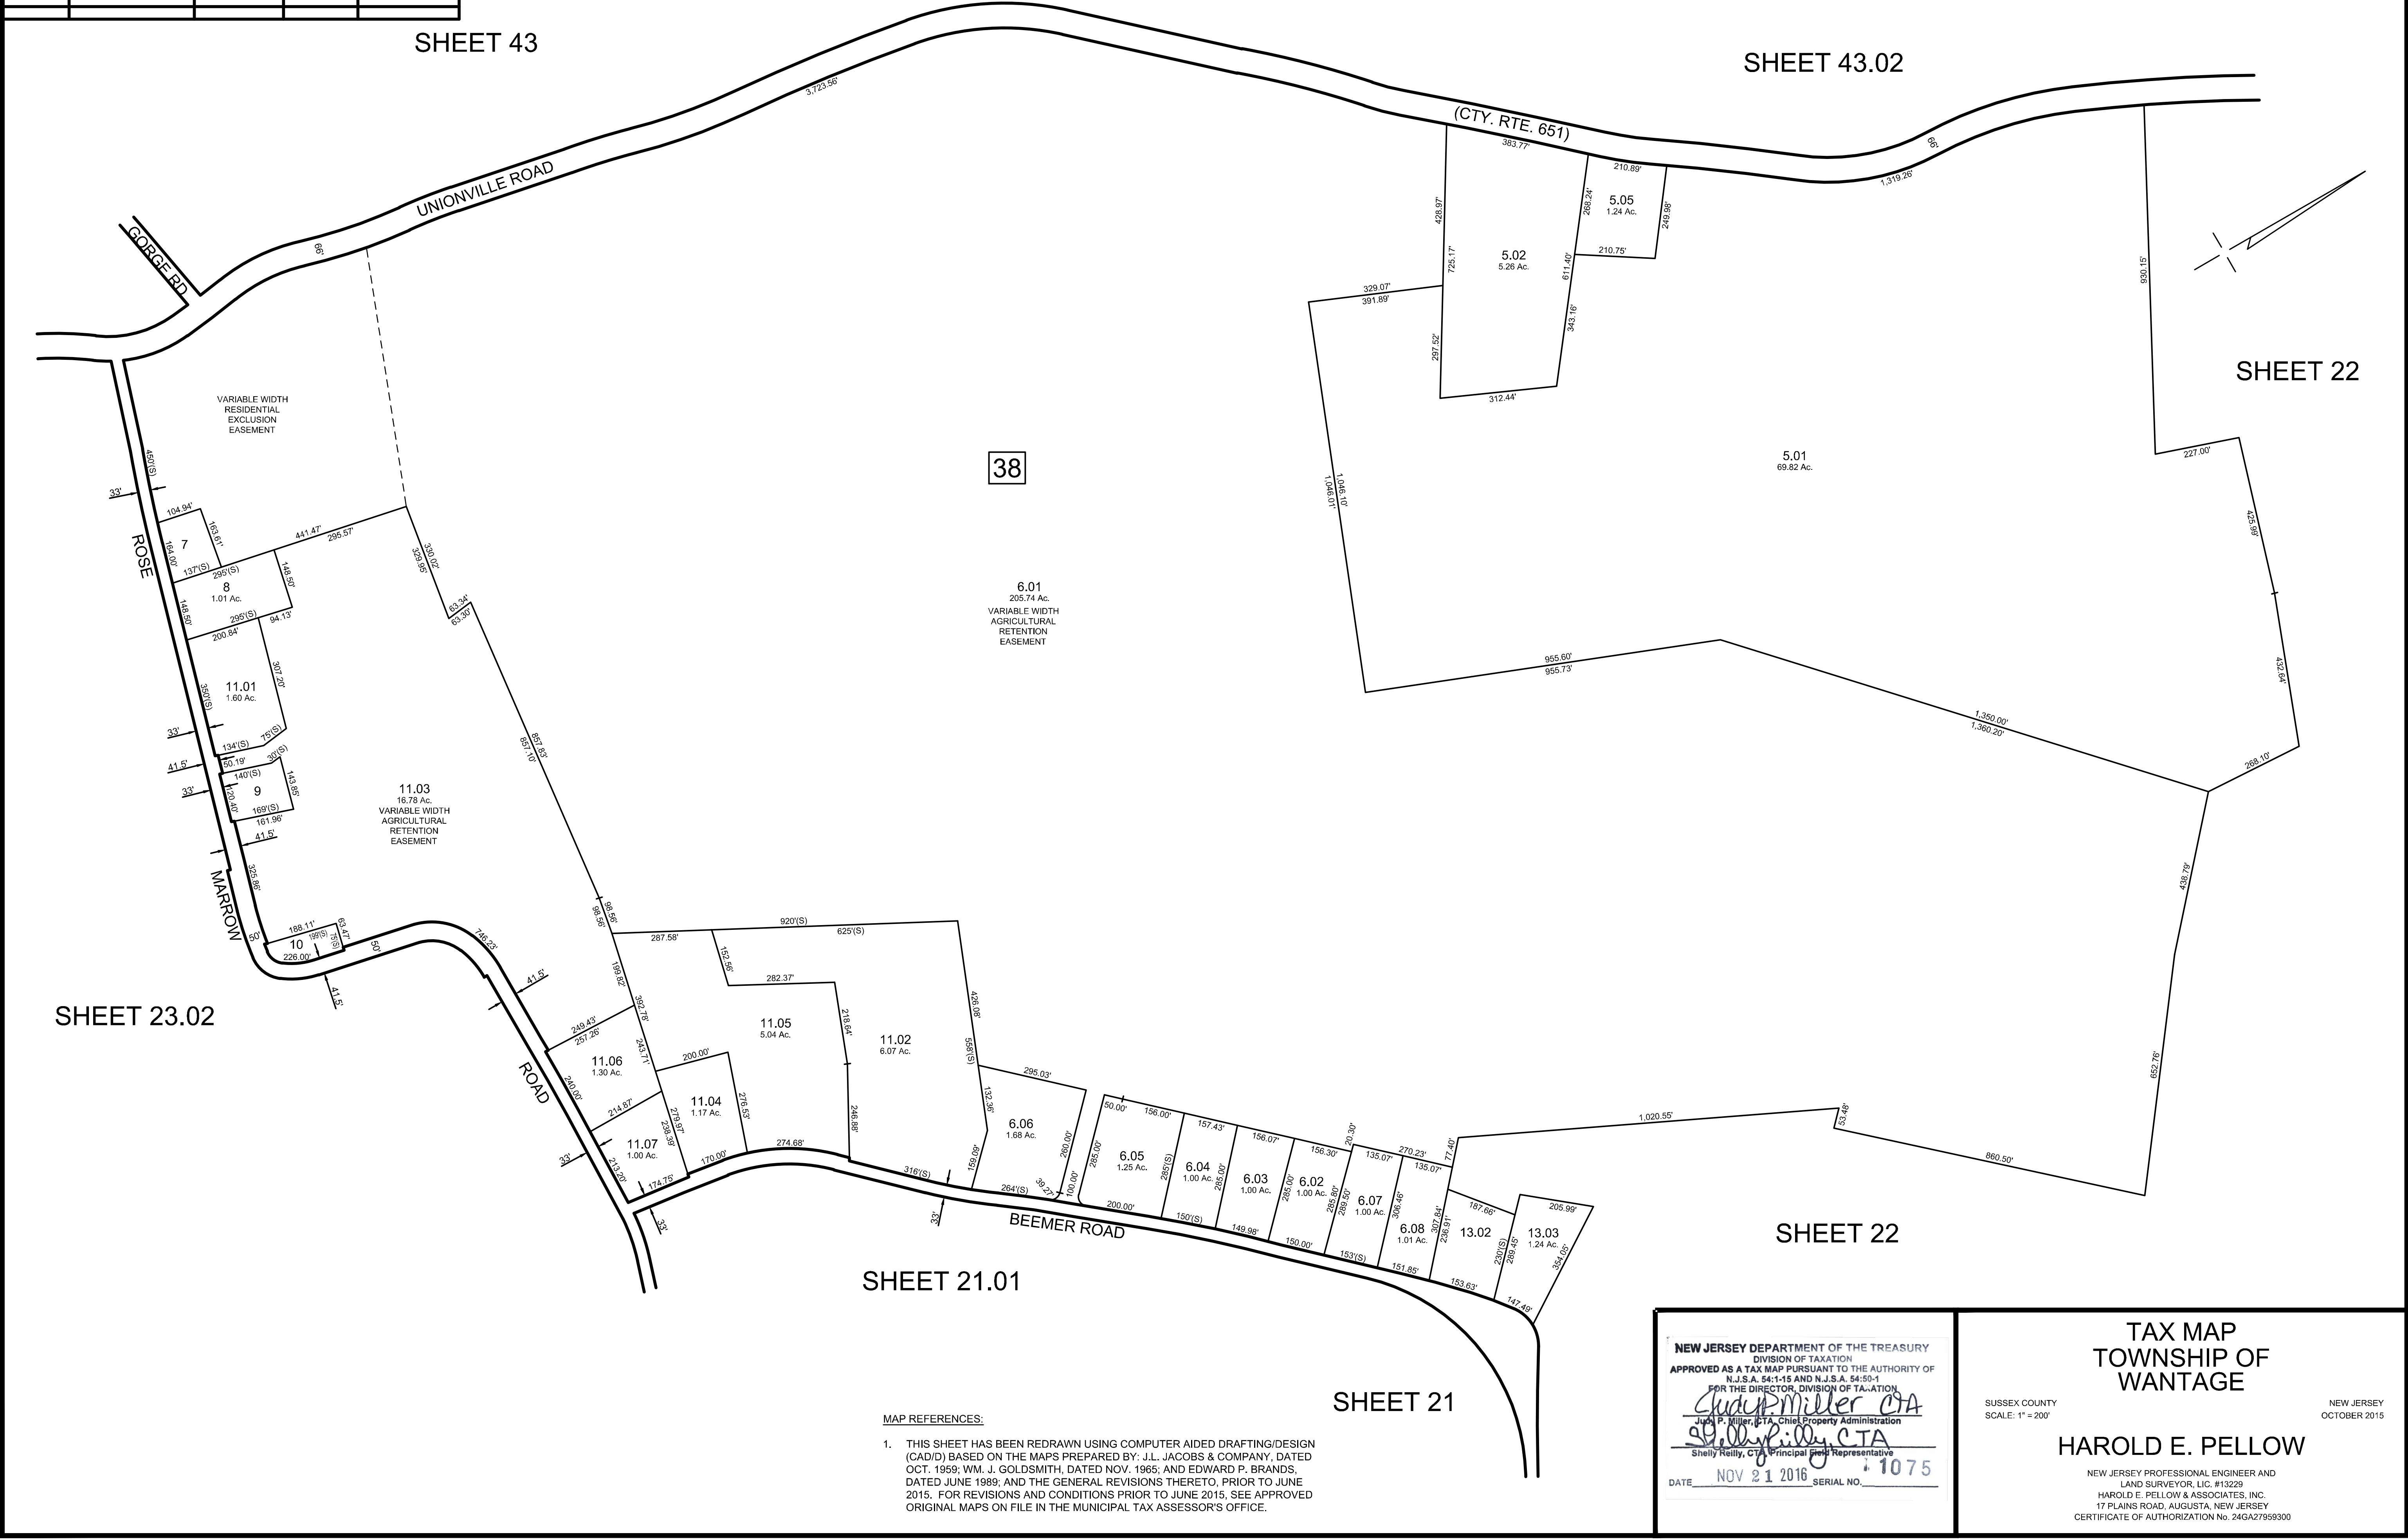

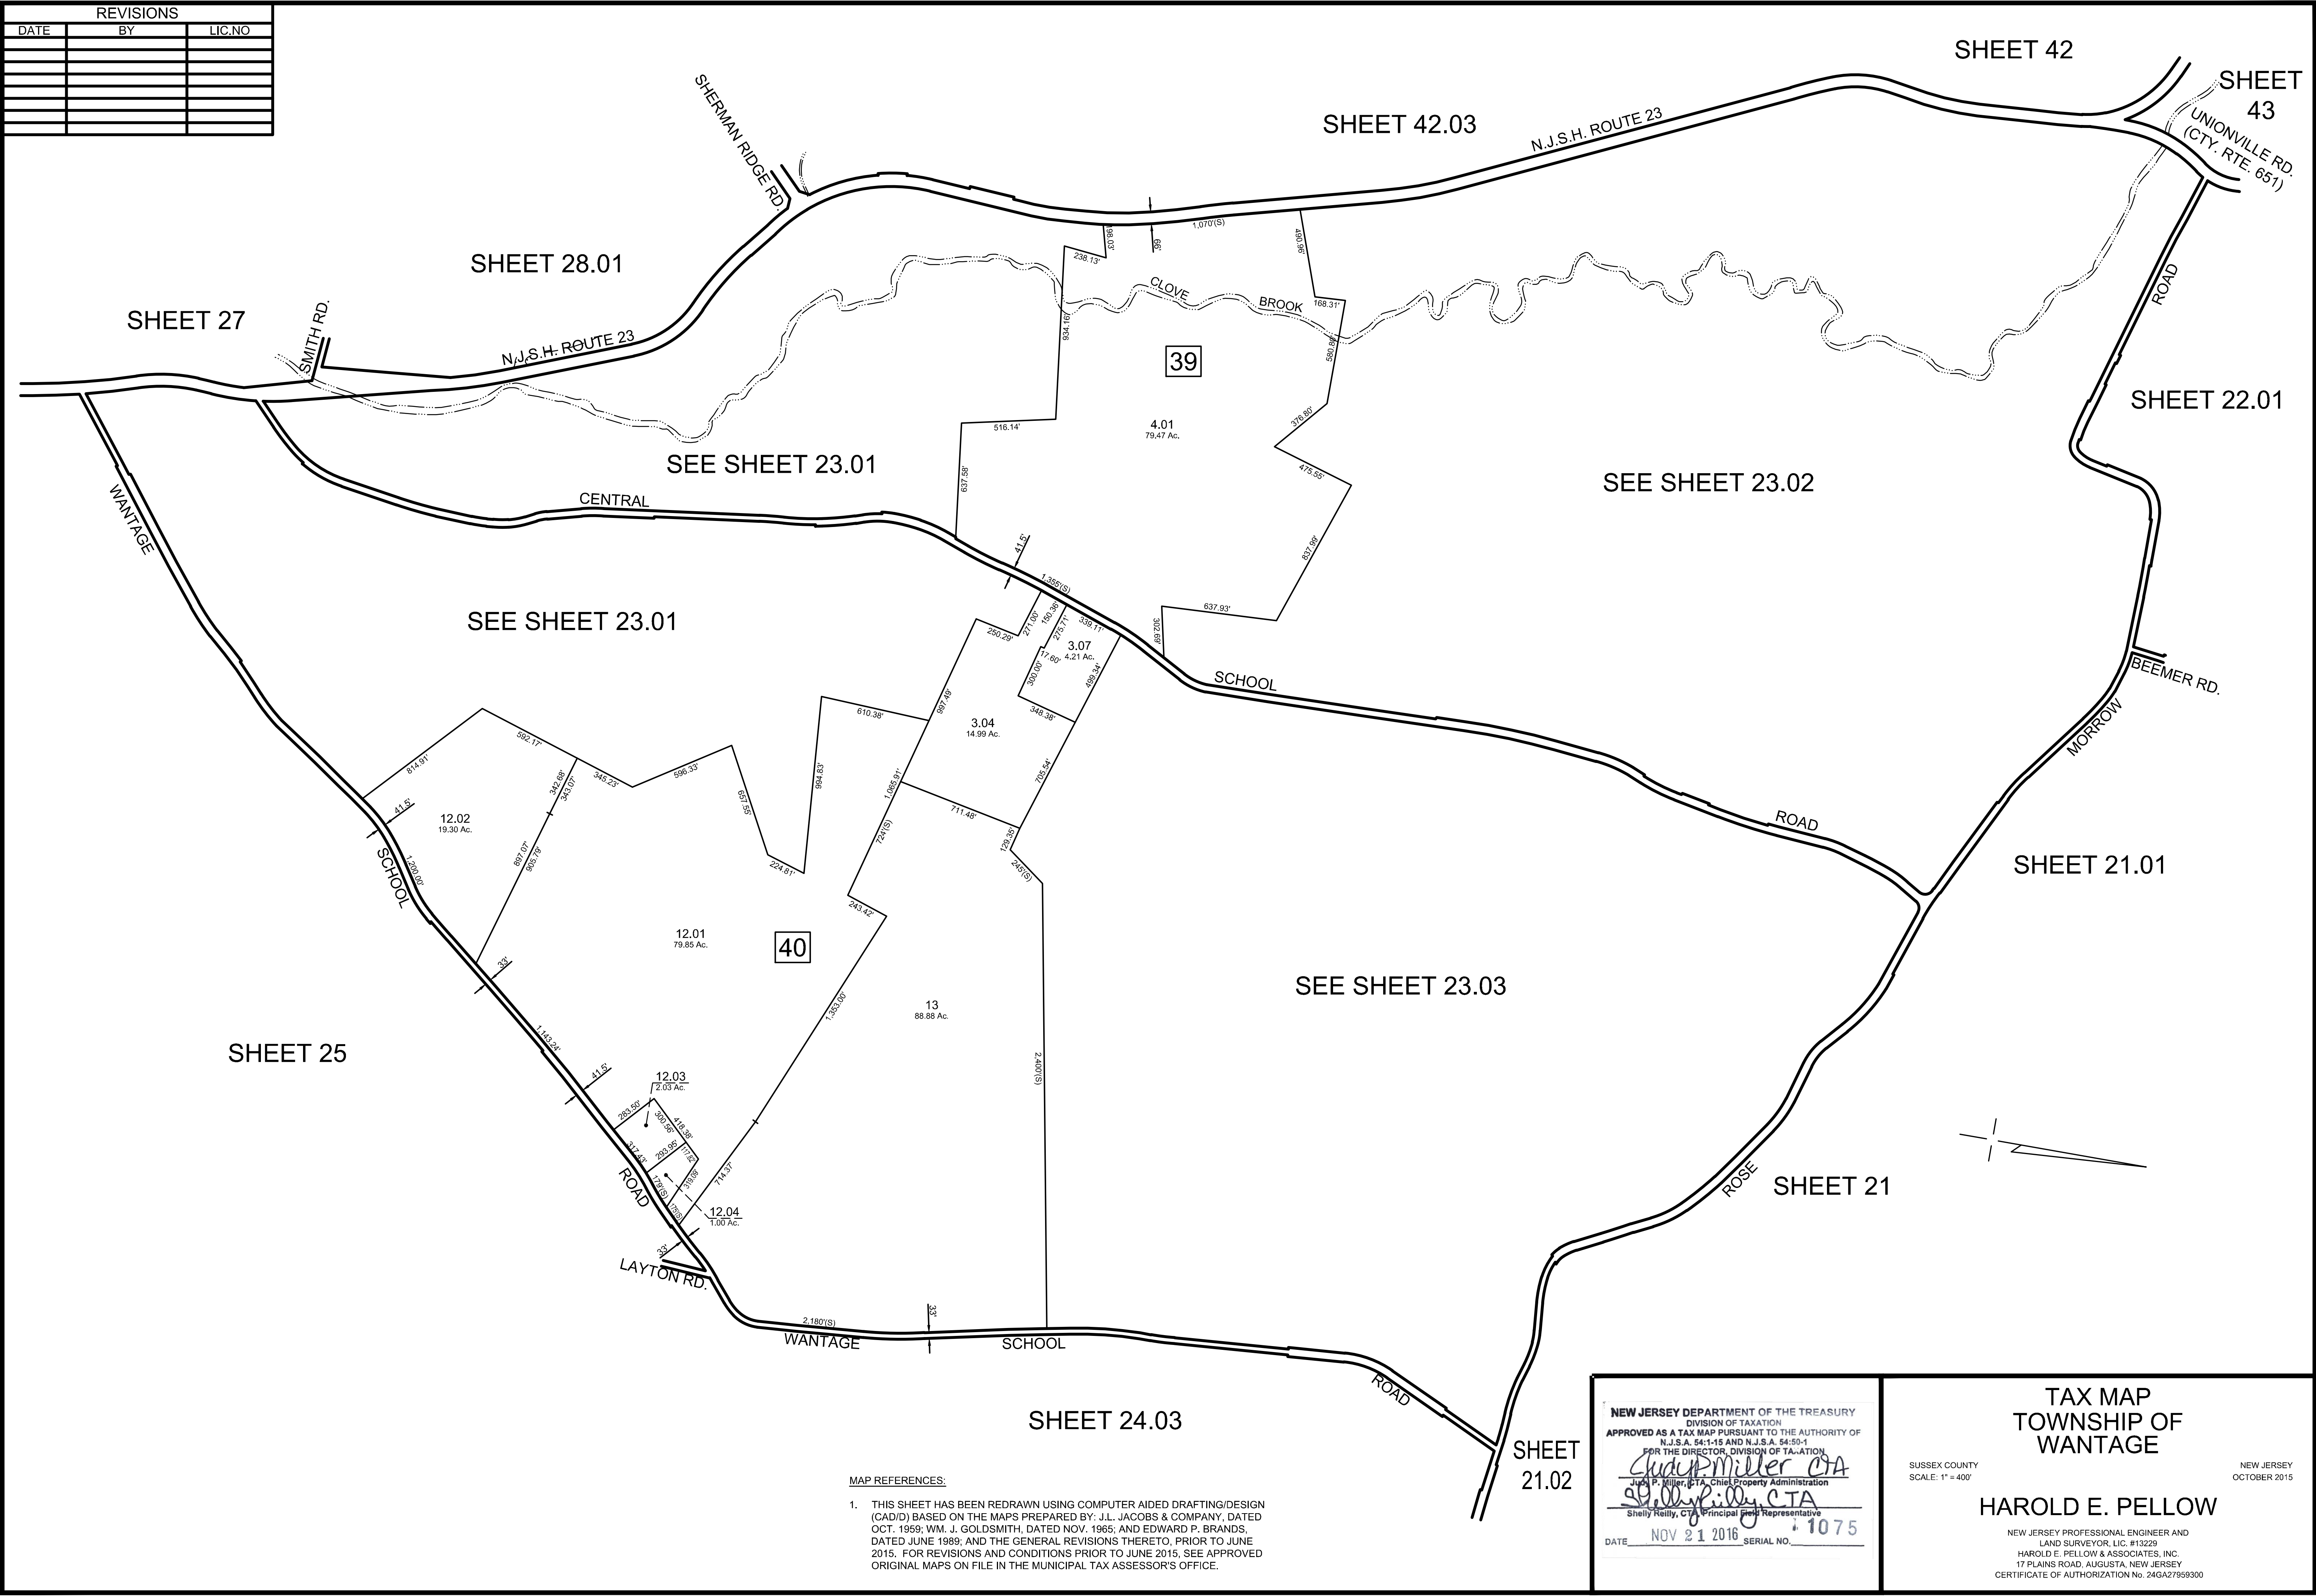

REVISIONS		
DATE	BY	LIC.NO

MAP REFERENCES:

1. THIS SHEET HAS BEEN REDRAWN USING COMPUTER AIDED DRAFTING/DESIGN (CAD/D) BASED ON THE MAPS PREPARED BY: J.L. JACOBS & COMPANY, DATED OCT. 1959; WM. J. GOLDSMITH, DATED NOV. 1965; AND EDWARD P. BRANDS, DATED JUNE 1989; AND THE GENERAL REVISIONS THERETO, PRIOR TO JUNE 2015. FOR REVISIONS AND CONDITIONS PRIOR TO JUNE 2015, SEE APPROVED ORIGINAL MAPS ON FILE IN THE MUNICIPAL TAX ASSESSOR'S OFFICE.

NEW JERSEY DEPARTMENT OF THE TREASURY
DIVISION OF TAXATION
APPROVED AS A TAX MAP PURSUANT TO THE AUTHORITY OF
N.J.S.A. 54:1-15 AND N.J.S.A. 54:50-1
FOR THE DIRECTOR, DIVISION OF TAXATION
John P. Miller, CTA
John P. Miller, CTA, Chief Property Administration
Shelly Kelly, CTA
Shelly Kelly, CTA, Principal Field Representative
DATE NOV 21 2016 SERIAL NO. 1075

TAX MAP
TOWNSHIP OF
WANTAGE


HAROLD E. PELLOW

NEW JERSEY PROFESSIONAL ENGINEER AND
LAND SURVEYOR, LIC. #13229
HAROLD E. PELLOW & ASSOCIATES, INC.
17 PLAINS ROAD, AUGUSTA, NEW JERSEY
CERTIFICATE OF AUTHORIZATION No. 24GA27559300

SUSSEX COUNTY
SCALE: 1" = 400'

NEW JERSEY
OCTOBER 2015

REVISIONS				
DATE	BY	LIC.NO	BLOCK	LOT
DEC. 2022	HAROLD E. PELLOW	P.E.&L.S. #13229	39	10.01
DEC. 2023	HAROLD E. PELLOW	P.E.&L.S. #13229	40	10.03

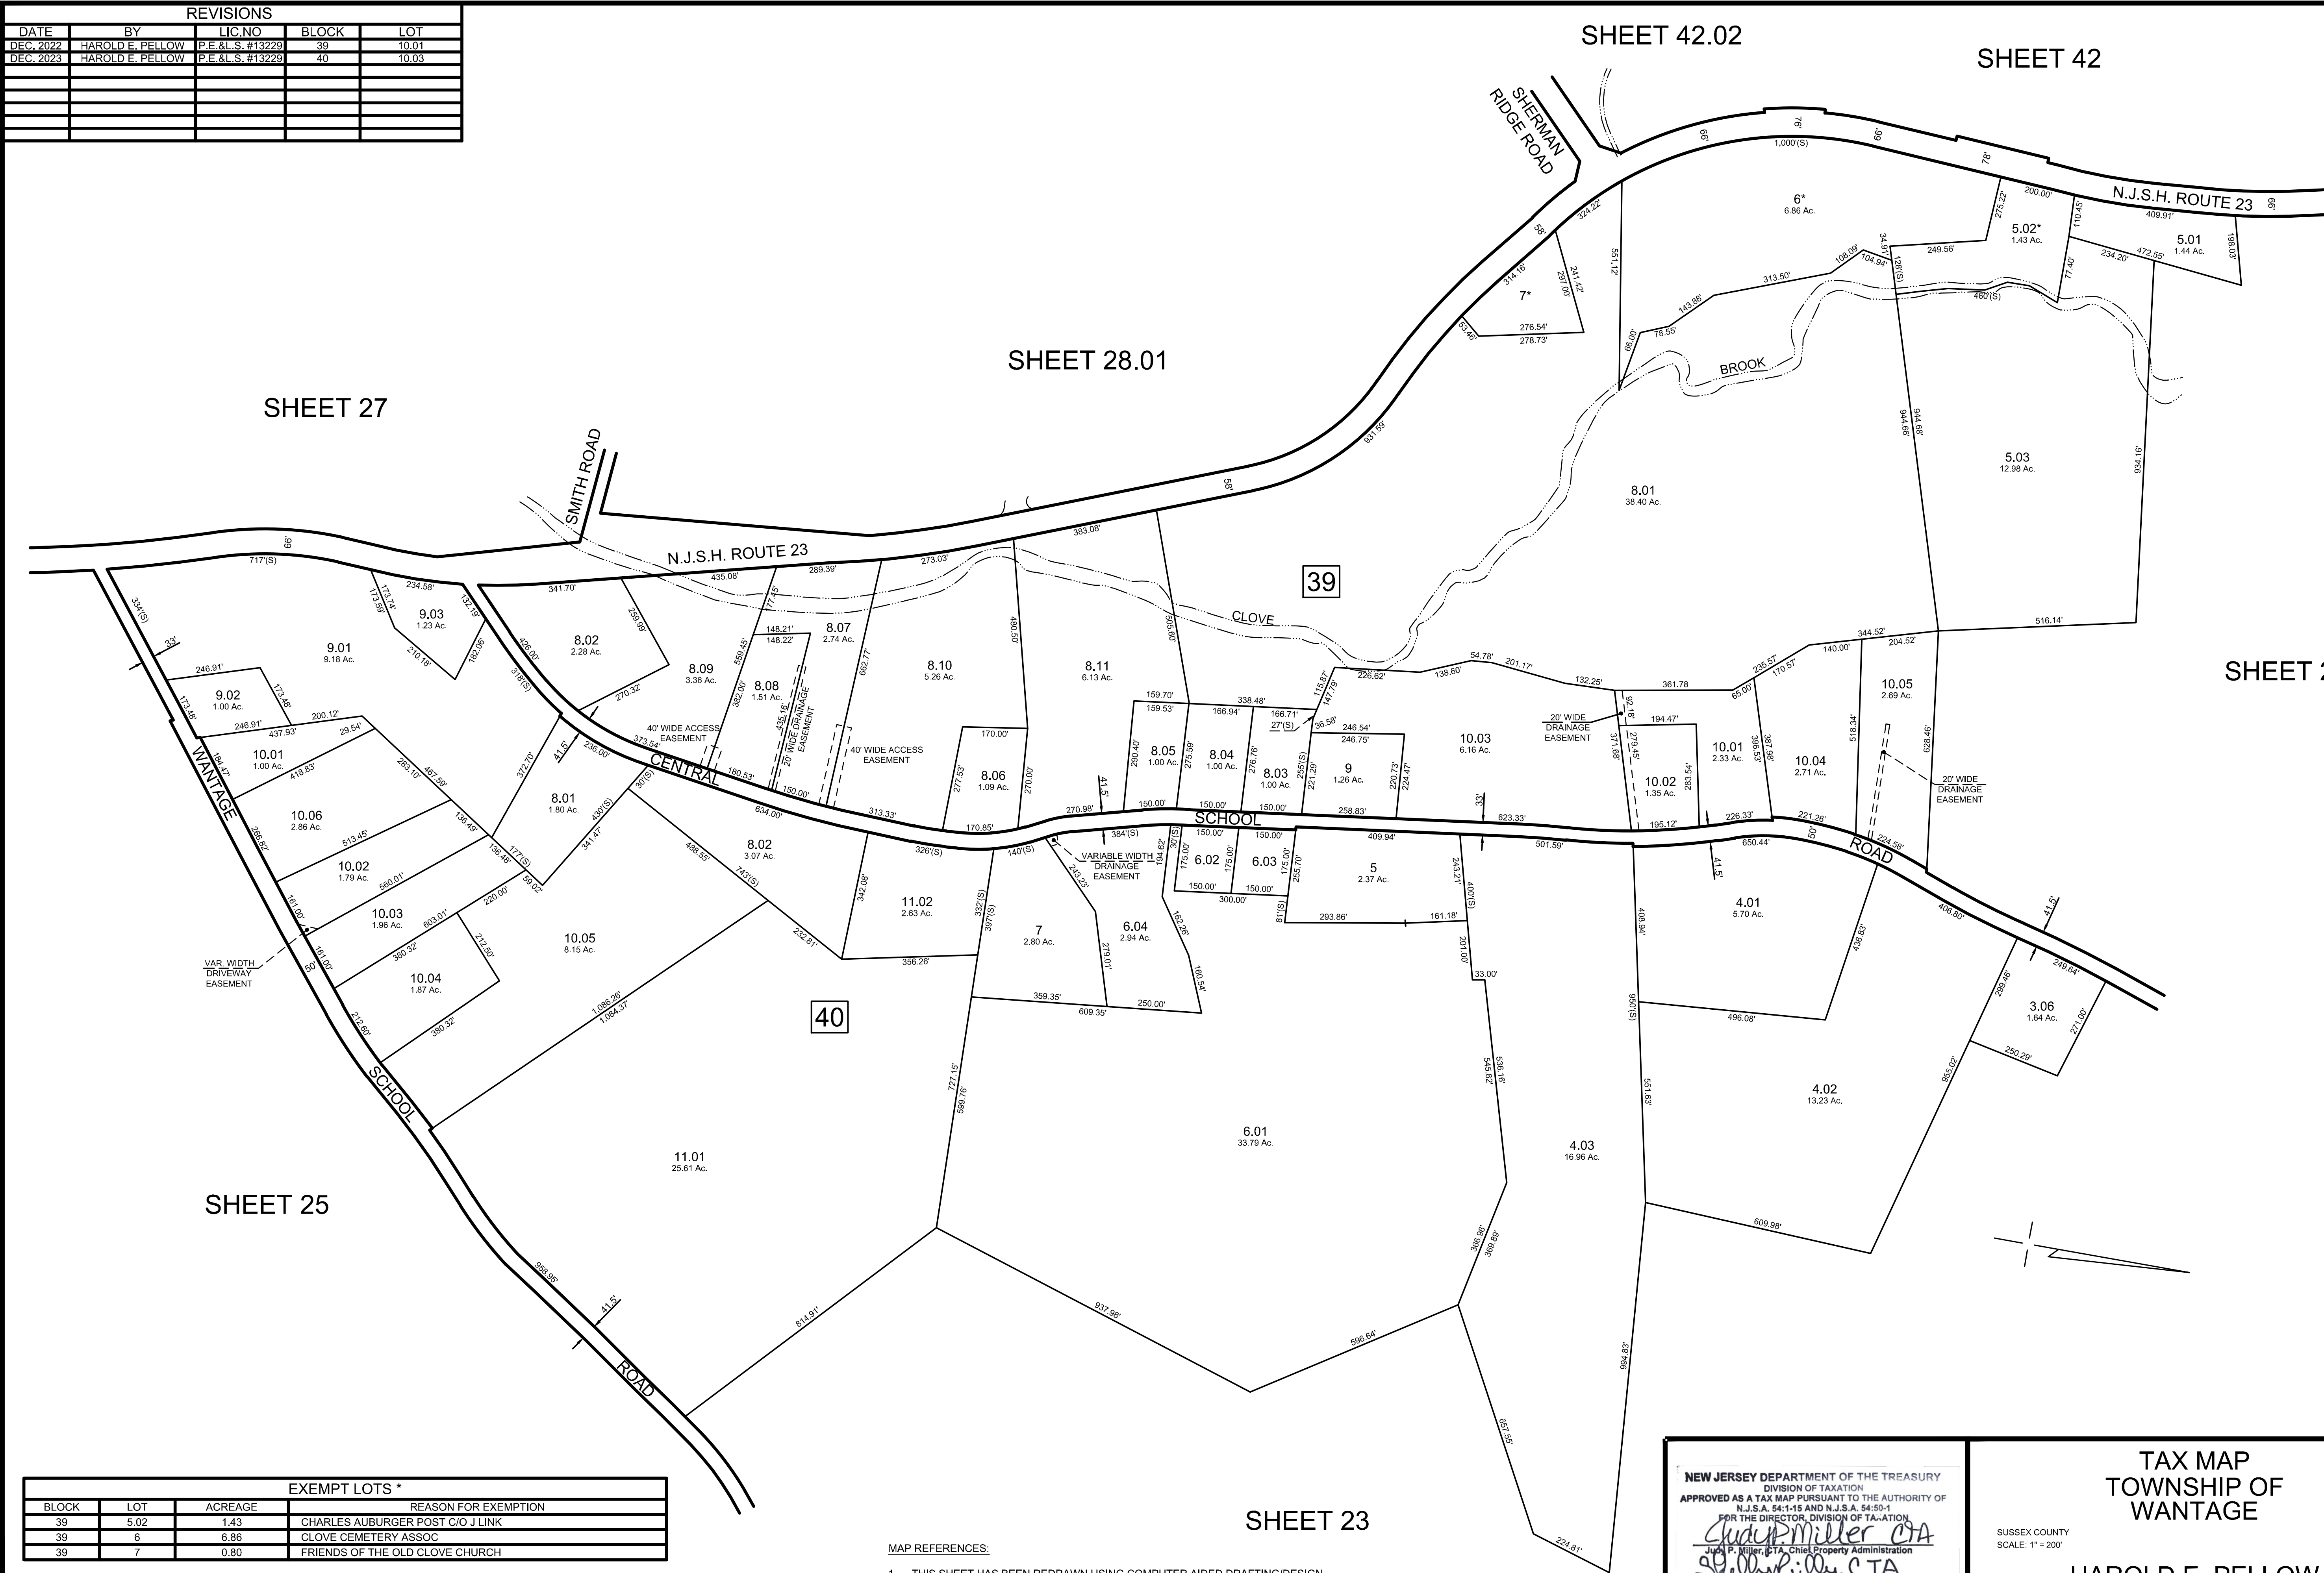

EXEMPT LOTS *			
BLOCK	LOT	ACREAGE	REASON FOR EXEMPTION
39	5.02	1.43	CHARLES AUBURGER POST C/O J LINK
39	6	6.86	CLOVE CEMETERY ASSOC
39	7	0.80	FRIENDS OF THE OLD CLOVE CHURCH

MAP REFERENCES:

1. THIS SHEET HAS BEEN REDRAWN USING COMPUTER AIDED DRAFTING/DESIGN (CAD/D) BASED ON THE MAPS PREPARED BY: J.L. JACOBS & COMPANY, DATED OCT. 1959; WM. J. GOLDSMITH, DATED NOV. 1965; AND EDWARD P. BRANDS, DATED JUNE 1989; AND THE GENERAL REVISIONS THERETO, PRIOR TO JUNE 2015. FOR REVISIONS AND CONDITIONS PRIOR TO JUNE 2015, SEE APPROVED ORIGINAL MAPS ON FILE IN THE MUNICIPAL TAX ASSESSOR'S OFFICE.

NEW JERSEY DEPARTMENT OF THE TREASURY
DIVISION OF TAXATION
APPROVED AS A TAX MAP PURSUANT TO THE AUTHORITY OF
N.J.S.A. 54:1-15 AND N.J.S.A. 54:50-1
FOR THE DIRECTOR, DIVISION OF TAXATION

Shelly P. Kelly CTA
Shelly P. Kelly, CTA, Chief Property Administration

DATE NOV 21 2016 SERIAL NO. 1075

TAX MAP
TOWNSHIP OF
WANTAGE

SUSSEX COUNTY
SCALE: 1" = 200'

NEW JERSEY
OCTOBER 2015

HAROLD E. PELLOW

NEW JERSEY PROFESSIONAL ENGINEER AND
LAND SURVEYOR, LIC. #13229
HAROLD E. PELLOW & ASSOCIATES, INC.
17 PLAINS ROAD, AUGUSTA, NEW JERSEY
CERTIFICATE OF AUTHORIZATION No. 24GA27959300

REVISIONS				
DATE	BY	LIC.NO	BLOCK	LOT
DEC. 2021	HAROLD E. PELLOW	#13229	39	2.04




MAP REFERENCES:


1. THIS SHEET HAS BEEN REDRAWN USING COMPUTER AIDED DRAFTING/DESIGN (CAD/D) BASED ON THE MAPS PREPARED BY: J.L. JACOBS & COMPANY, DATED OCT. 1958; WM. J. GOLDSMITH, DATED NOV. 1965; AND EDWARD P. BRANDS, DATED JUNE 1989; AND THE GENERAL REVISIONS THERETO, PRIOR TO JUNE 2015. FOR REVISIONS AND CONDITIONS PRIOR TO JUNE 2015, SEE APPROVED ORIGINAL MAPS ON FILE IN THE MUNICIPAL TAX ASSESSOR'S OFFICE.

NEW JERSEY DEPARTMENT OF THE TREASURY
DIVISION OF TAXATION
APPROVED AS A TAX MAP PURSUANT TO THE AUTHORITY OF
N.J.S.A. 54:1-15 AND N.J.S.A. 54:50-1
FOR THE DIRECTOR, DIVISION OF TAXATION
Shelly Miller, CTA
Shelly Miller, CTA, Chief Property Administration
Shelly Miller, CTA
Shelly Miller, CTA, Principal and Representative
DATE NOV 21 2016 SERIAL NO. 1075

TAX MAP
TOWNSHIP OF
WANTAGE
SUSSEX COUNTY
SCALE: 1" = 200'
NEW JERSEY
OCTOBER 2015
HAROLD E. PELLOW
NEW JERSEY PROFESSIONAL ENGINEER AND
LAND SURVEYOR, LIC. #13229
HAROLD E. PELLOW & ASSOCIATES, INC.
17 PLAINS ROAD, AUGUSTA, NEW JERSEY
CERTIFICATE OF AUTHORIZATION NO. 24GA2759300

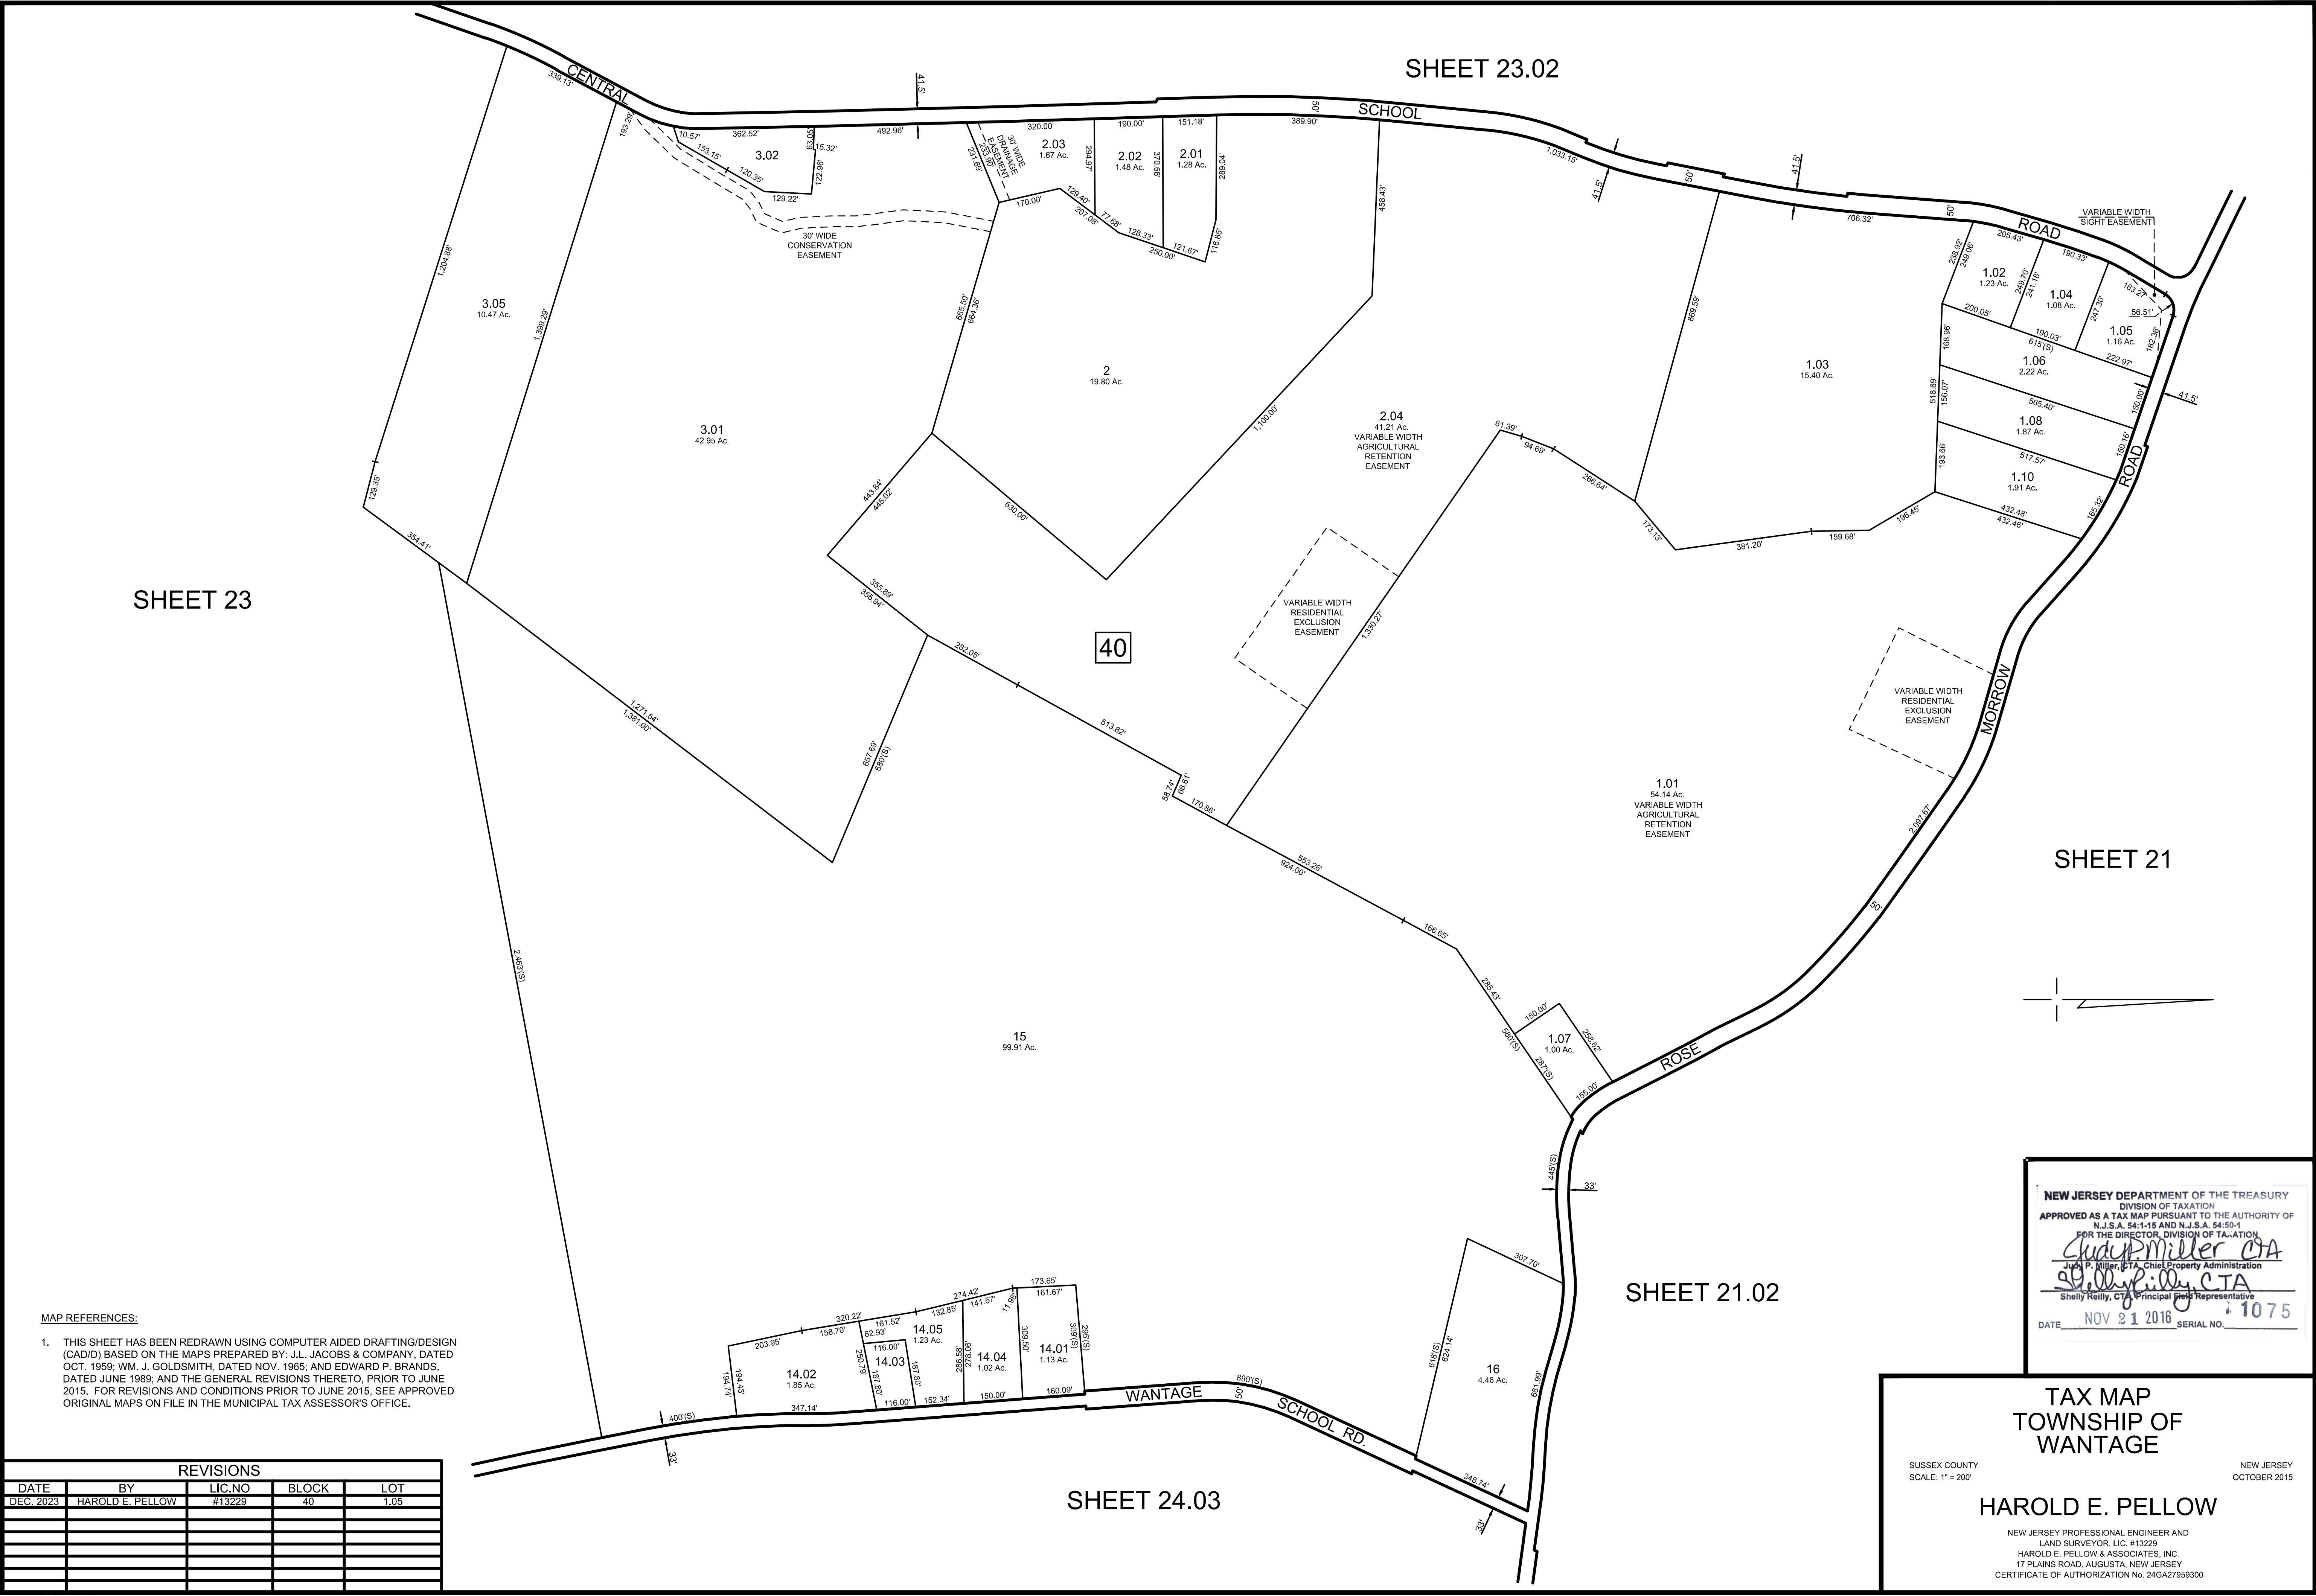

REVISIONS		
DATE	BY	LIC.NO

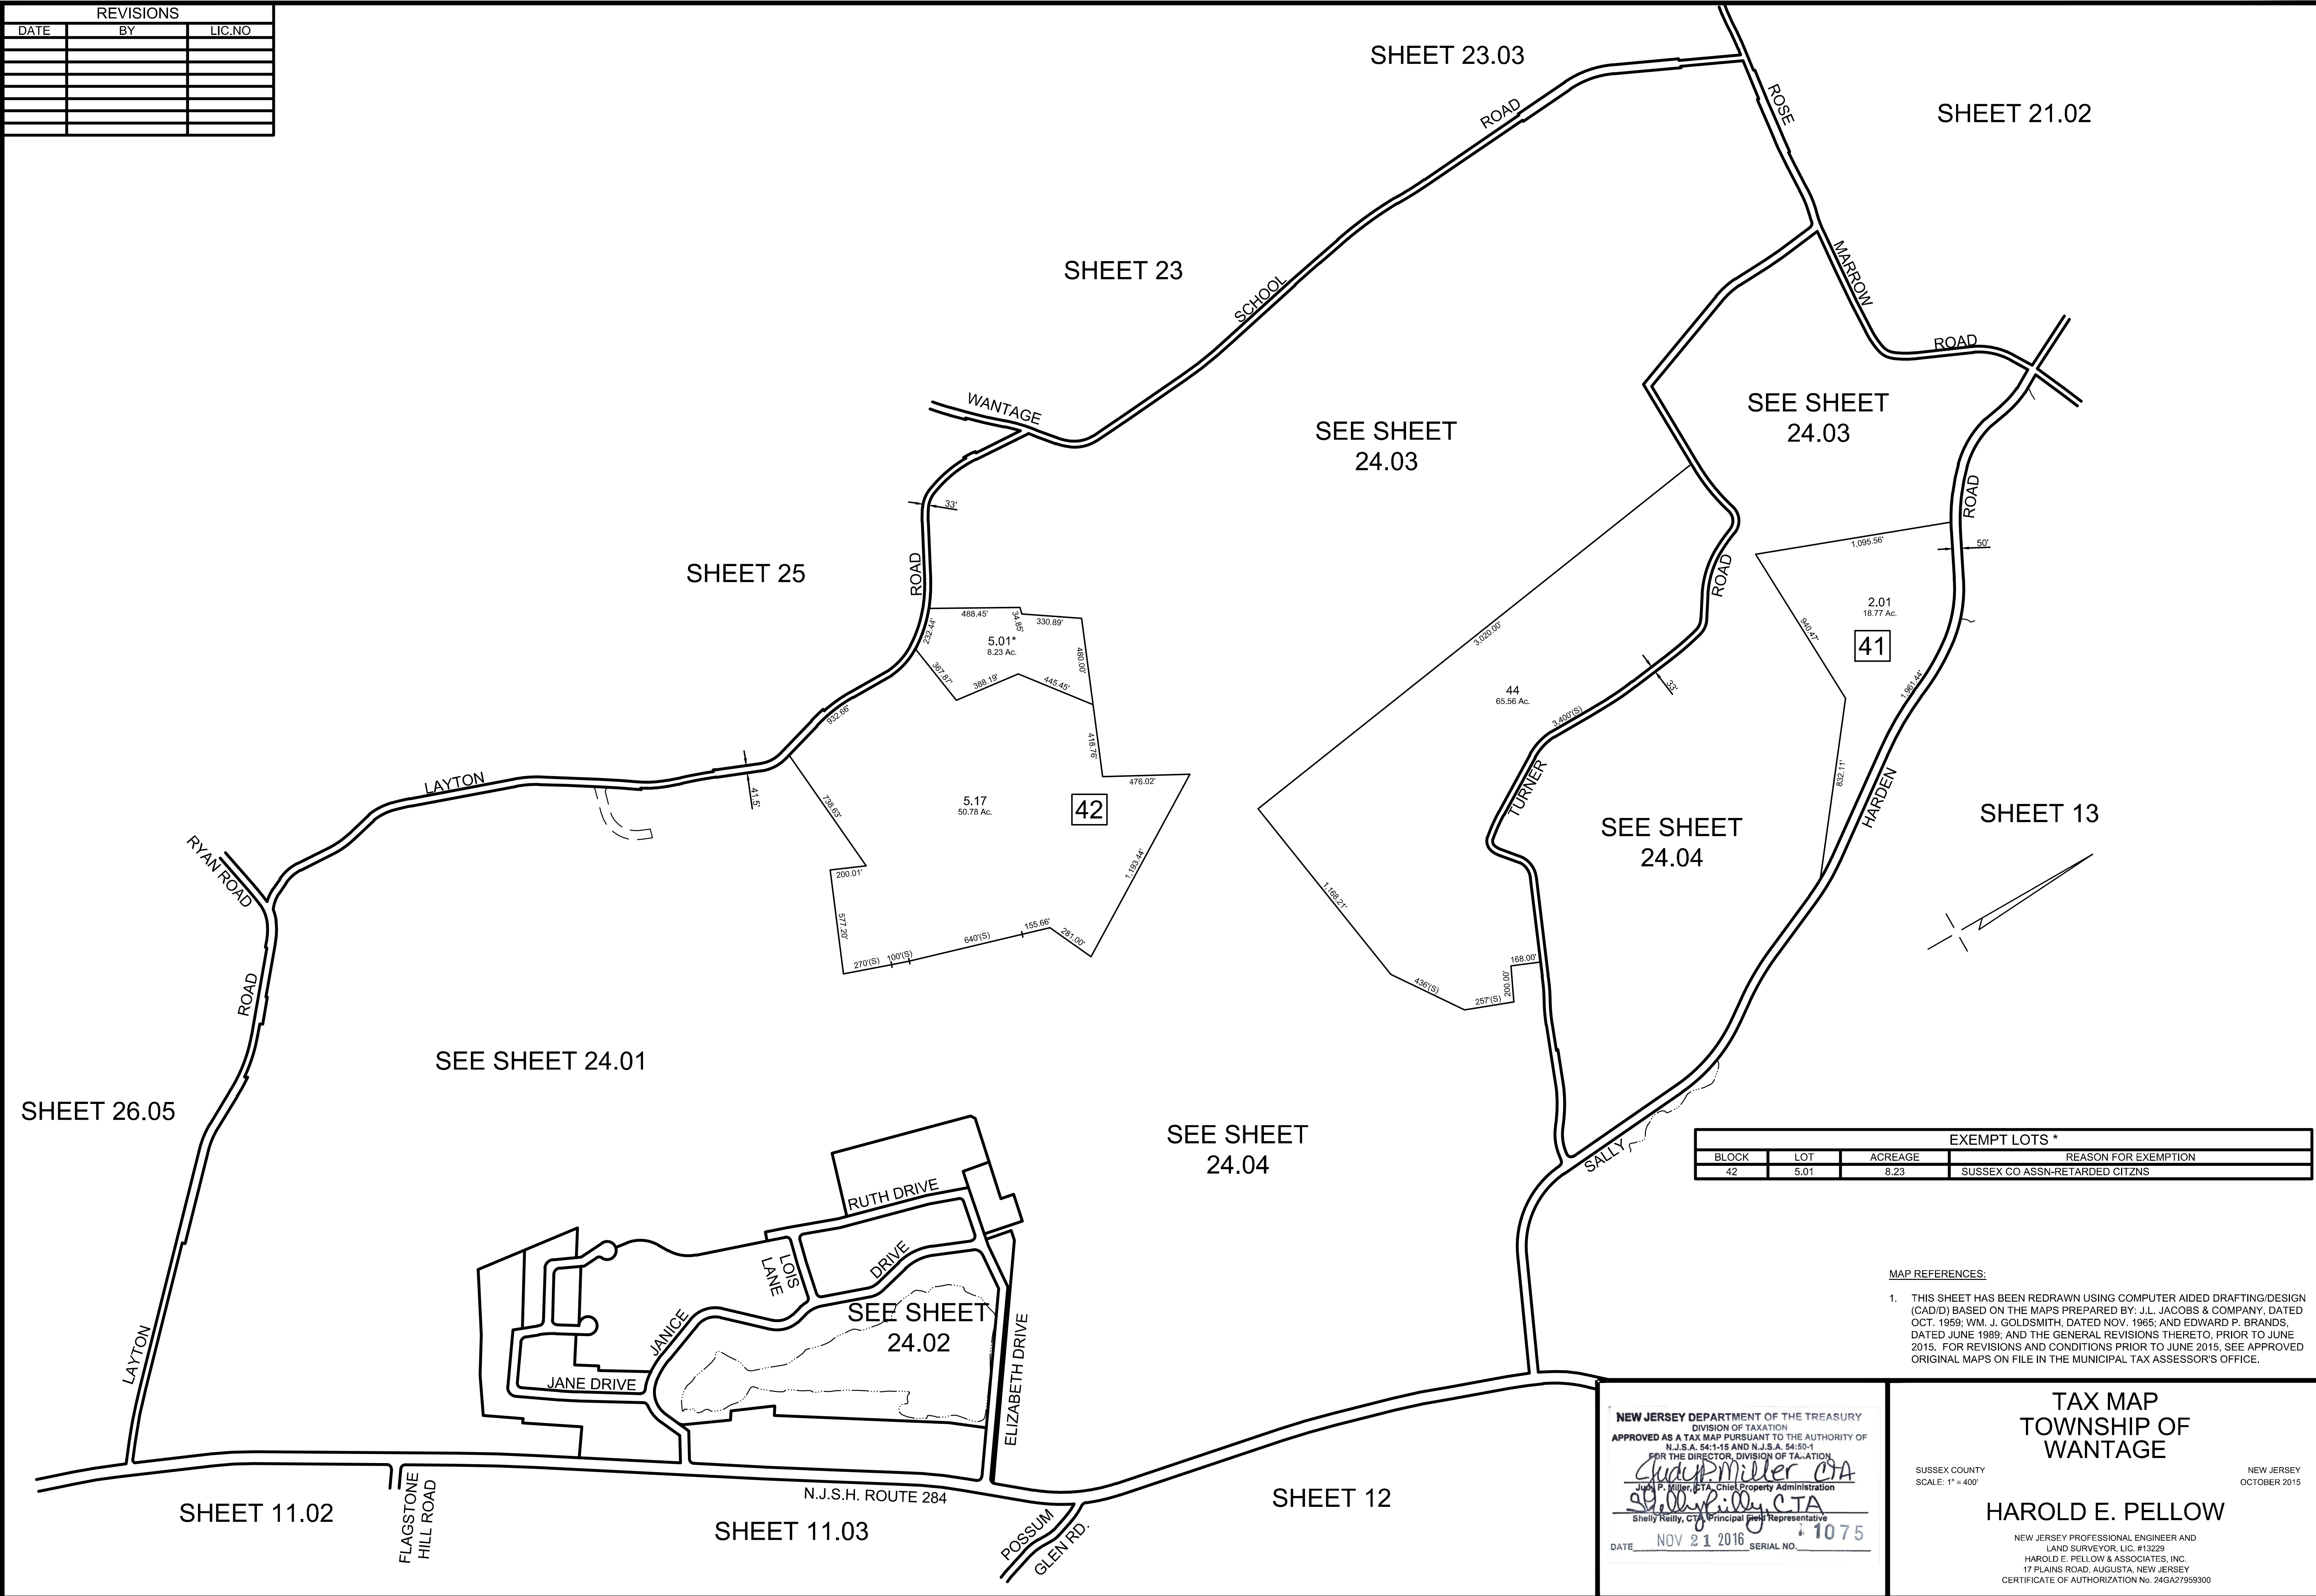

EXEMPT LOTS *			
BLOCK	LOT	ACREAGE	REASON FOR EXEMPTION
42	5.01	8.23	SUSSEX CO ASSN-RETARDED CITIZNS

MAP REFERENCES:


1. THIS SHEET HAS BEEN REDRAWN USING COMPUTER AIDED DRAFTING/DESIGN (CAD/D) BASED ON THE MAPS PREPARED BY: J.L. JACOBS & COMPANY, DATED OCT. 1959; WM. J. GOLDSMITH, DATED NOV. 1965; AND EDWARD P. BRANDS, DATED JUNE 1989; AND THE GENERAL REVISIONS THERETO, PRIOR TO JUNE 2015. FOR REVISIONS AND CONDITIONS PRIOR TO JUNE 2015, SEE APPROVED ORIGINAL MAPS ON FILE IN THE MUNICIPAL TAX ASSESSOR'S OFFICE.

NEW JERSEY DEPARTMENT OF THE TREASURY
DIVISION OF TAXATION
APPROVED AS A TAX MAP PURSUANT TO THE AUTHORITY OF
N.J.S.A. 54:1-15 AND N.J.S.A. 54:50-1
FOR THE DIRECTOR, DIVISION OF TAXATION
Judy Miller, CTA, Chief Property Administration
Shelly Reilly, CTA, Principal Survey Representative
DATE NOV 21 2016 SERIAL NO. 1075

TAX MAP
TOWNSHIP OF
WANTAGE
HAROLD E. PELLOW
NEW JERSEY PROFESSIONAL ENGINEER AND
LAND SURVEYOR, LIC. #13229
HAROLD E. PELLOW & ASSOCIATES, INC.
17 PLAINS ROAD, AUGUSTA, NEW JERSEY
CERTIFICATE OF AUTHORIZATION No. 24GA2759300
SUSSEX COUNTY
SCALE: 1" = 400'
NEW JERSEY
OCTOBER 2015

REVISIONS				
DATE	BY	LIC.NO	BLOCK	LOT
DEC. 2020	HAROLD E. PELLOW	P.E.&L.S. #13229	42.02	3

SHEET 24.01

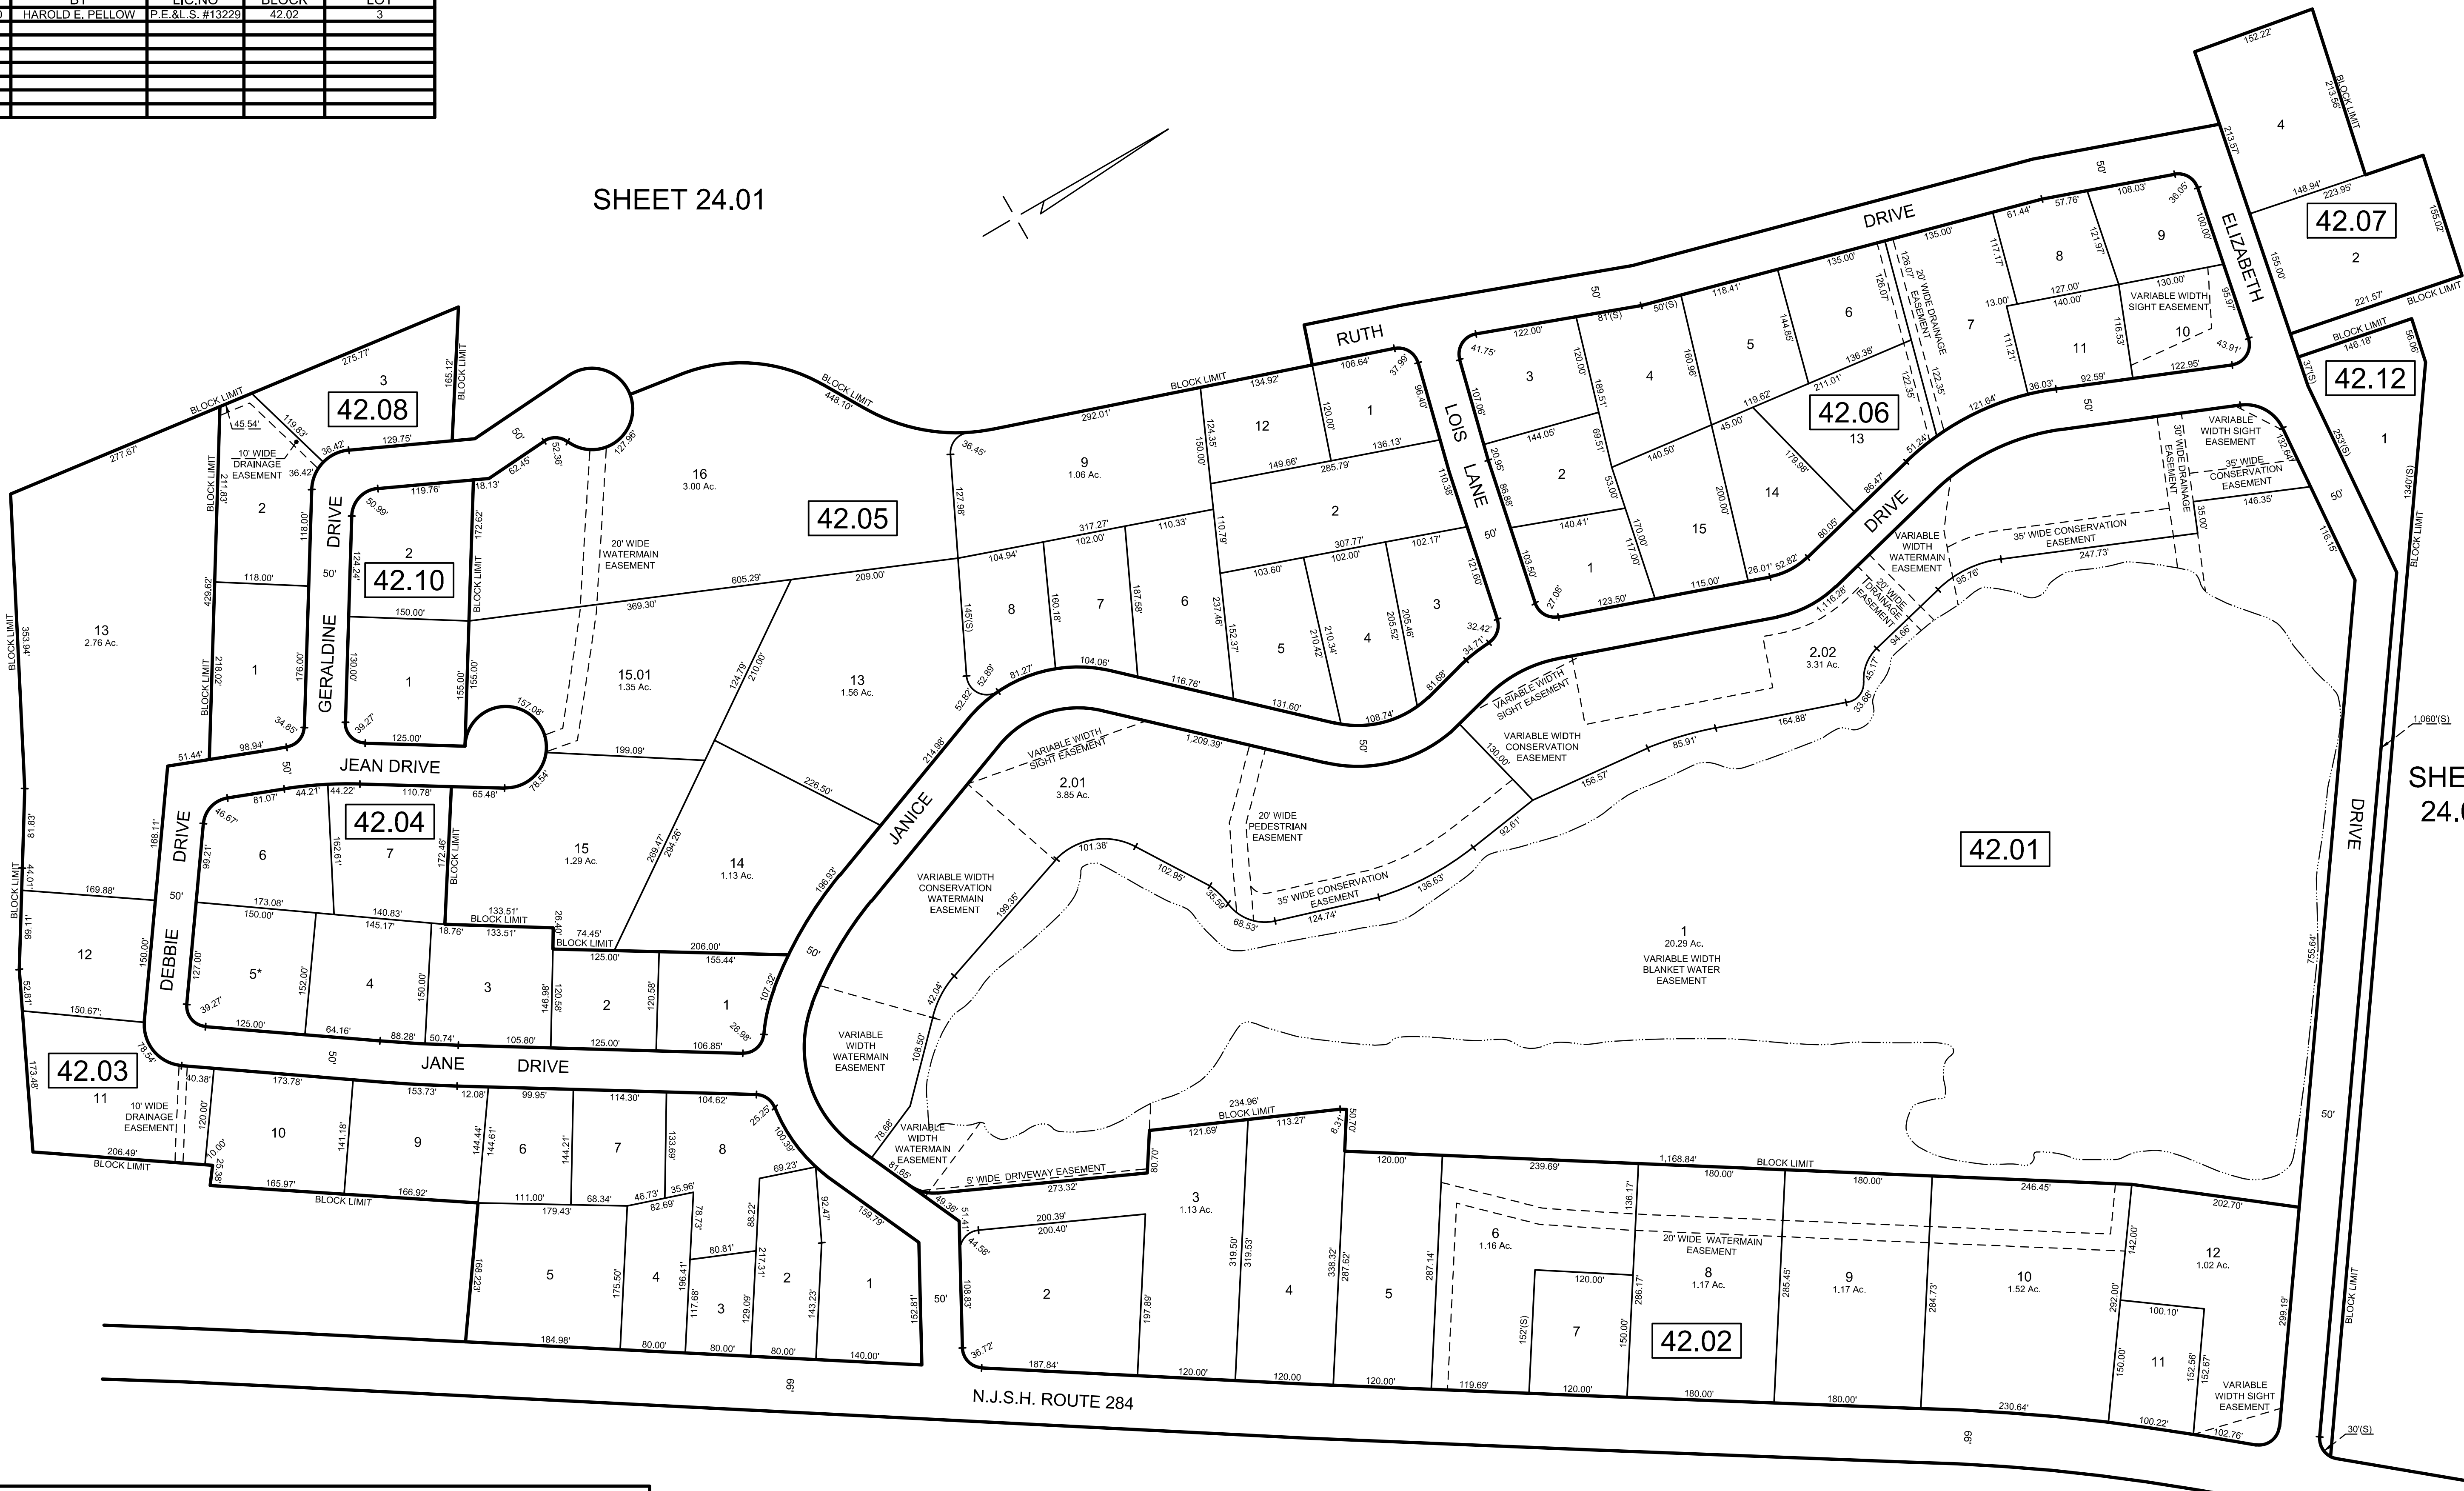

SHEET 24.04

EXEMPT LOTS *			
BLOCK	LOT	ACREAGE	REASON FOR EXEMPTION
42.04	5	0.41	SUSSEX CHRISTIAN REFORMED CHURCH

SHEET 11.03

MAP REFERENCES:

- THIS SHEET HAS BEEN REDRAWN USING COMPUTER AIDED DRAFTING/DESIGN (CAD/D) BASED ON THE MAPS PREPARED BY: J.L. JACOBS & COMPANY, DATED OCT. 1969; WM. J. GOLDSMITH, DATED NOV. 1965; AND EDWARD P. BRANDS, DATED JUNE 1989; AND THE GENERAL REVISIONS THERETO, PRIOR TO JUNE 2015. FOR REVISIONS AND CONDITIONS PRIOR TO JUNE 2015, SEE APPROVED ORIGINAL MAPS ON FILE IN THE MUNICIPAL TAX ASSESSOR'S OFFICE.

NEW JERSEY DEPARTMENT OF THE TREASURY
DIVISION OF TAXATION
APPROVED AS A TAX MAP PURSUANT TO THE AUTHORITY OF
N.J.S.A. 54:1-15 AND N.J.S.A. 54:50-1
FOR THE DIRECTOR, DIVISION OF TAXATION
Shelly P. Miller, CTA
Shelly P. Miller, CTA, Chief Property Administration
Shelly P. Miller, CTA
Shelly P. Miller, CTA, Principal Property Representative
DATE NOV 21 2016 SERIAL NO. 1075

TAX MAP
TOWNSHIP OF
WANTAGE


SUSSEX COUNTY
SCALE: 1" = 100'

NEW JERSEY
OCTOBER 2015

HAROLD E. PELLOW

NEW JERSEY PROFESSIONAL ENGINEER AND
LAND SURVEYOR, LIC. #13229
HAROLD E. PELLOW & ASSOCIATES, INC.
17 PLAINS ROAD, AUGUSTA, NEW JERSEY
CERTIFICATE OF AUTHORIZATION NO. 24GA27959300

REVISIONS				
DATE	BY	LIC.NO	BLOCK	LOT
DEC. 2020	HAROLD E. PELLOW	P.E.&L.S. #13229	43	7.01
DEC. 2023	HAROLD E. PELLOW	P.E.&L.S. #13229	43	13.02, 13.03

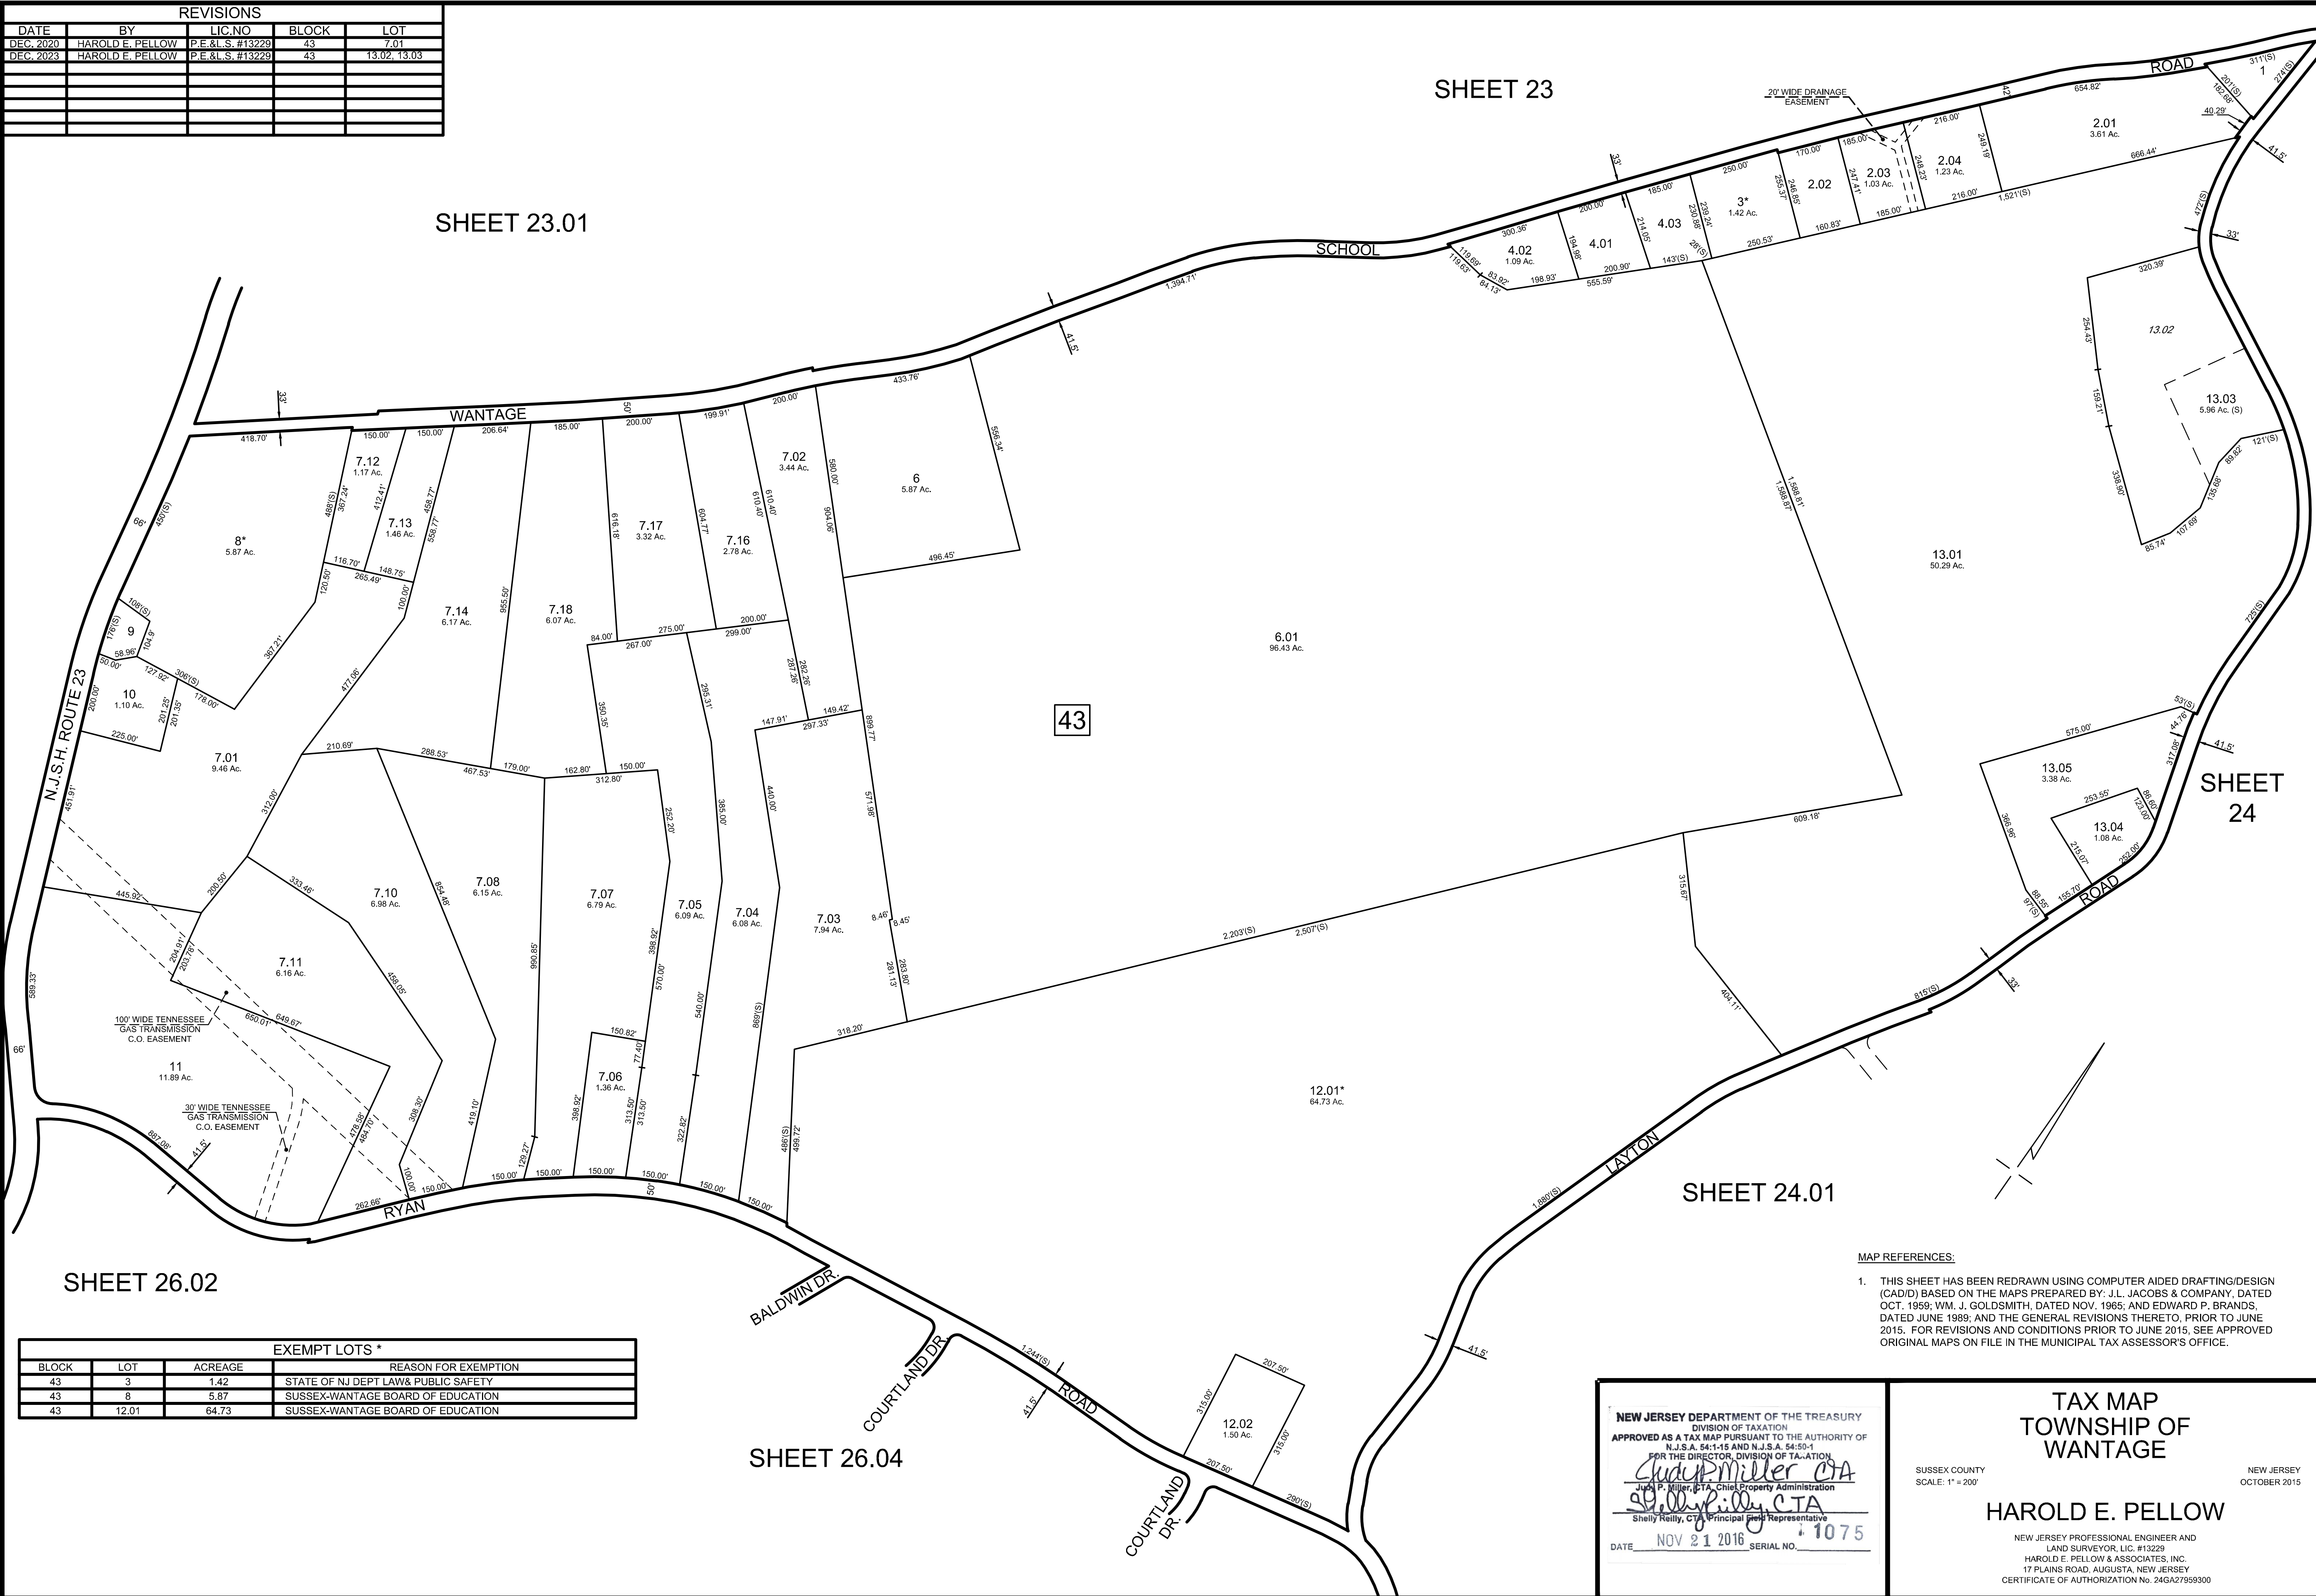

EXEMPT LOTS *			
BLOCK	LOT	ACREAGE	REASON FOR EXEMPTION
43	3	1.42	STATE OF NJ DEPT LAW& PUBLIC SAFETY
43	8	5.87	SUSSEX-WANTAGE BOARD OF EDUCATION
43	12.01	64.73	SUSSEX-WANTAGE BOARD OF EDUCATION

MAP REFERENCES:

1. THIS SHEET HAS BEEN REDRAWN USING COMPUTER AIDED DRAFTING/DESIGN (CAD/D) BASED ON THE MAPS PREPARED BY: J.L. JACOBS & COMPANY, DATED OCT. 1959; WM. J. GOLDSMITH, DATED NOV. 1965; AND EDWARD P. BRANDS, DATED JUNE 1989; AND THE GENERAL REVISIONS THERETO, PRIOR TO JUNE 2015. FOR REVISIONS AND CONDITIONS PRIOR TO JUNE 2015, SEE APPROVED ORIGINAL MAPS ON FILE IN THE MUNICIPAL TAX ASSESSOR'S OFFICE.

NEW JERSEY DEPARTMENT OF THE TREASURY
DIVISION OF TAXATION
APPROVED AS A TAX MAP PURSUANT TO THE AUTHORITY OF
N.J.S.A. 54:1-15 AND N.J.S.A. 54:50-1
FOR THE DIRECTOR, DIVISION OF TAXATION

Shelly P. Miller CTA
Shelly P. Miller, CTA, Chief Property Administration

Shelly P. Miller CTA
Shelly P. Miller, CTA, Principal Field Representative

DATE NOV 21 2016 SERIAL NO. 1075


TAX MAP
TOWNSHIP OF
WANTAGE

SUSSEX COUNTY
SCALE: 1" = 200'

HAROLD E. PELLOW

NEW JERSEY PROFESSIONAL ENGINEER AND
LAND SURVEYOR, LIC. #13229
HAROLD E. PELLOW & ASSOCIATES, INC.
17 PLAINS ROAD, AUGUSTA, NEW JERSEY
CERTIFICATE OF AUTHORIZATION NO. 24GA2759300

NEW JERSEY
OCTOBER 2015

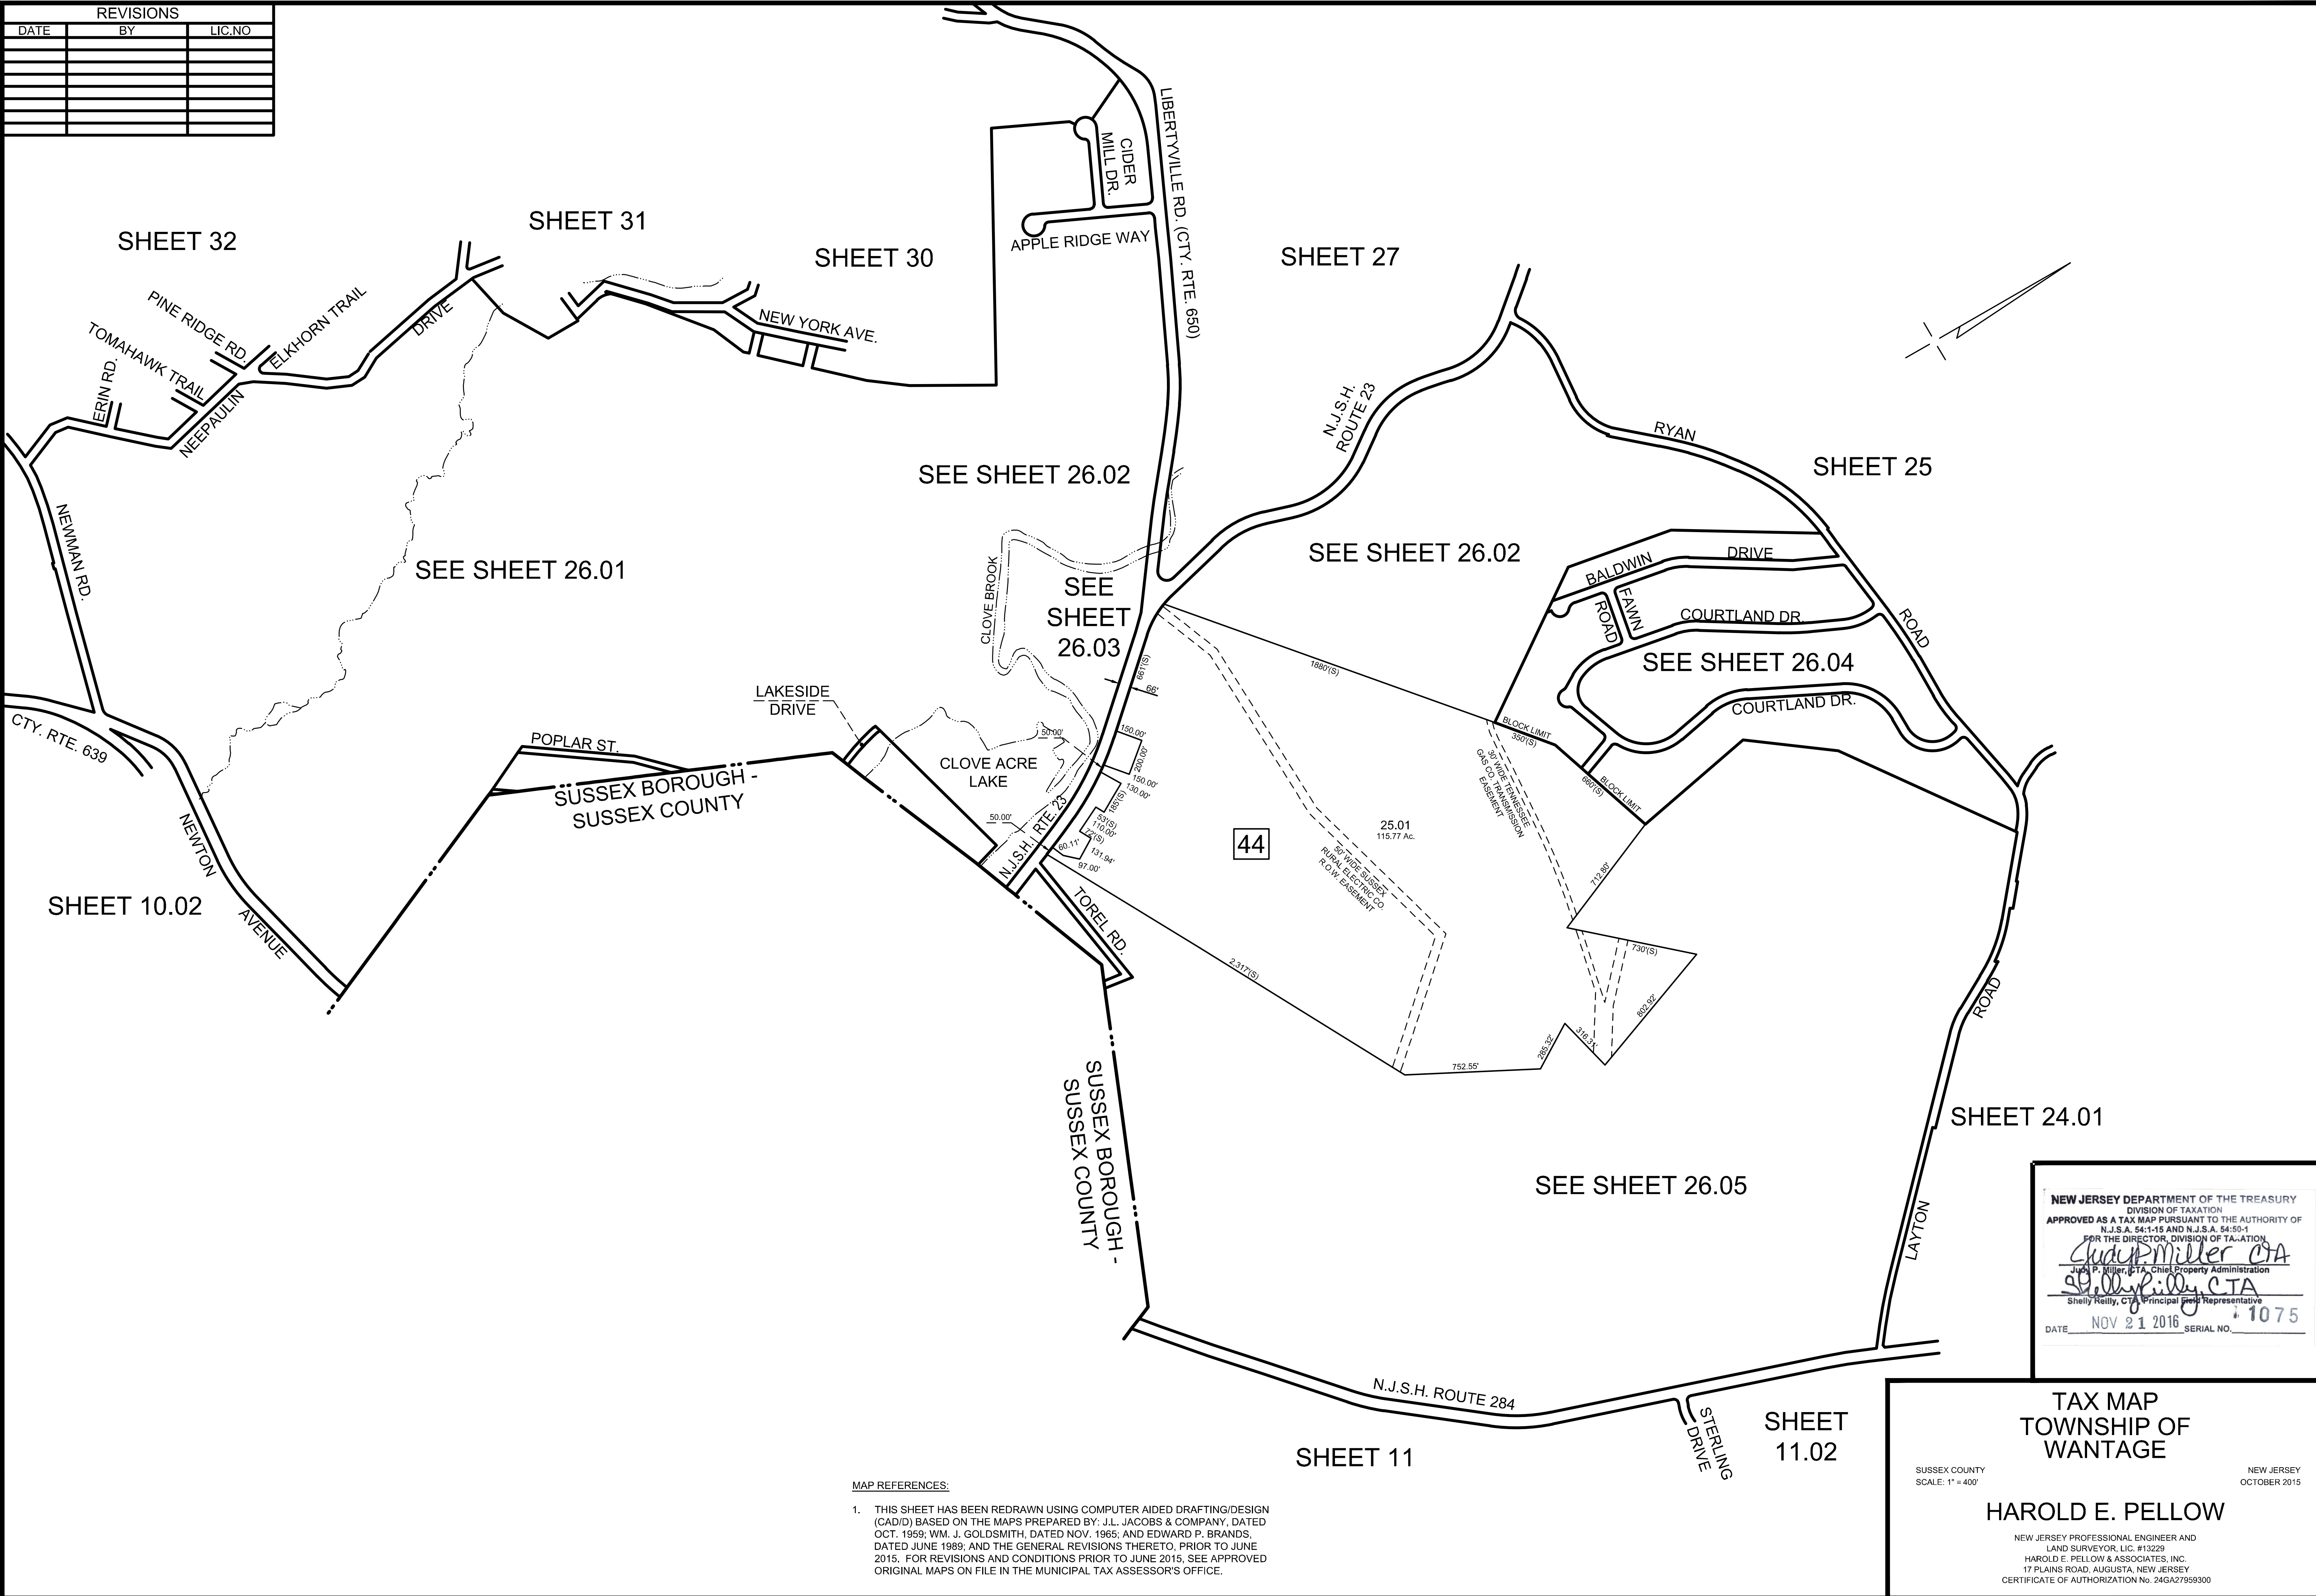

REVISIONS		
DATE	BY	LIC.NO

MAP REFERENCES:

1. THIS SHEET HAS BEEN REDRAWN USING COMPUTER AIDED DRAFTING/DESIGN (CAD/D) BASED ON THE MAPS PREPARED BY: J.L. JACOBS & COMPANY, DATED OCT. 1959; WM. J. GOLDSMITH, DATED NOV. 1965; AND EDWARD P. BRANDS, DATED JUNE 1989; AND THE GENERAL REVISIONS THERETO, PRIOR TO JUNE 2015. FOR REVISIONS AND CONDITIONS PRIOR TO JUNE 2015, SEE APPROVED ORIGINAL MAPS ON FILE IN THE MUNICIPAL TAX ASSESSOR'S OFFICE.

NEW JERSEY DEPARTMENT OF THE TREASURY
DIVISION OF TAXATION
APPROVED AS A TAX MAP PURSUANT TO THE AUTHORITY OF
N.J.S.A. 54:1-15 AND N.J.S.A. 54:50-1
FOR THE DIRECTOR, DIVISION OF TAXATION
Charles Miller CTA
John P. Miller, CTA, Chief Property Administration
Shelly Reilly CTA
Shelly Reilly, CTA, Principal Field Representative
DATE NOV 21 2016 SERIAL NO. 1075

TAX MAP
TOWNSHIP OF
WANTAGE


SUSSEX COUNTY
SCALE: 1" = 400'

HAROLD E. PELLOW

NEW JERSEY PROFESSIONAL ENGINEER AND
LAND SURVEYOR, LIC. #133229
HAROLD E. PELLOW & ASSOCIATES, INC.
17 PLAINS ROAD, AUGUSTA, NEW JERSEY
CERTIFICATE OF AUTHORIZATION No. 24GA2759300

NEW JERSEY
OCTOBER 2015

REVISIONS				
DATE	BY	LIC.NO	BLOCK	LOT
OCT. 2019	HAROLD E. PELLOW	P.E.&L.S. #13229	45	15.01
DEC. 2020	HAROLD E. PELLOW	P.E.&L.S. #13229	45	17.19
NOV. 2022	HAROLD E. PELLOW	P.E.&L.S. #13229	45	17.18
DEC. 2023	HAROLD E. PELLOW	P.E.&L.S. #13229	45	17.11,17.12

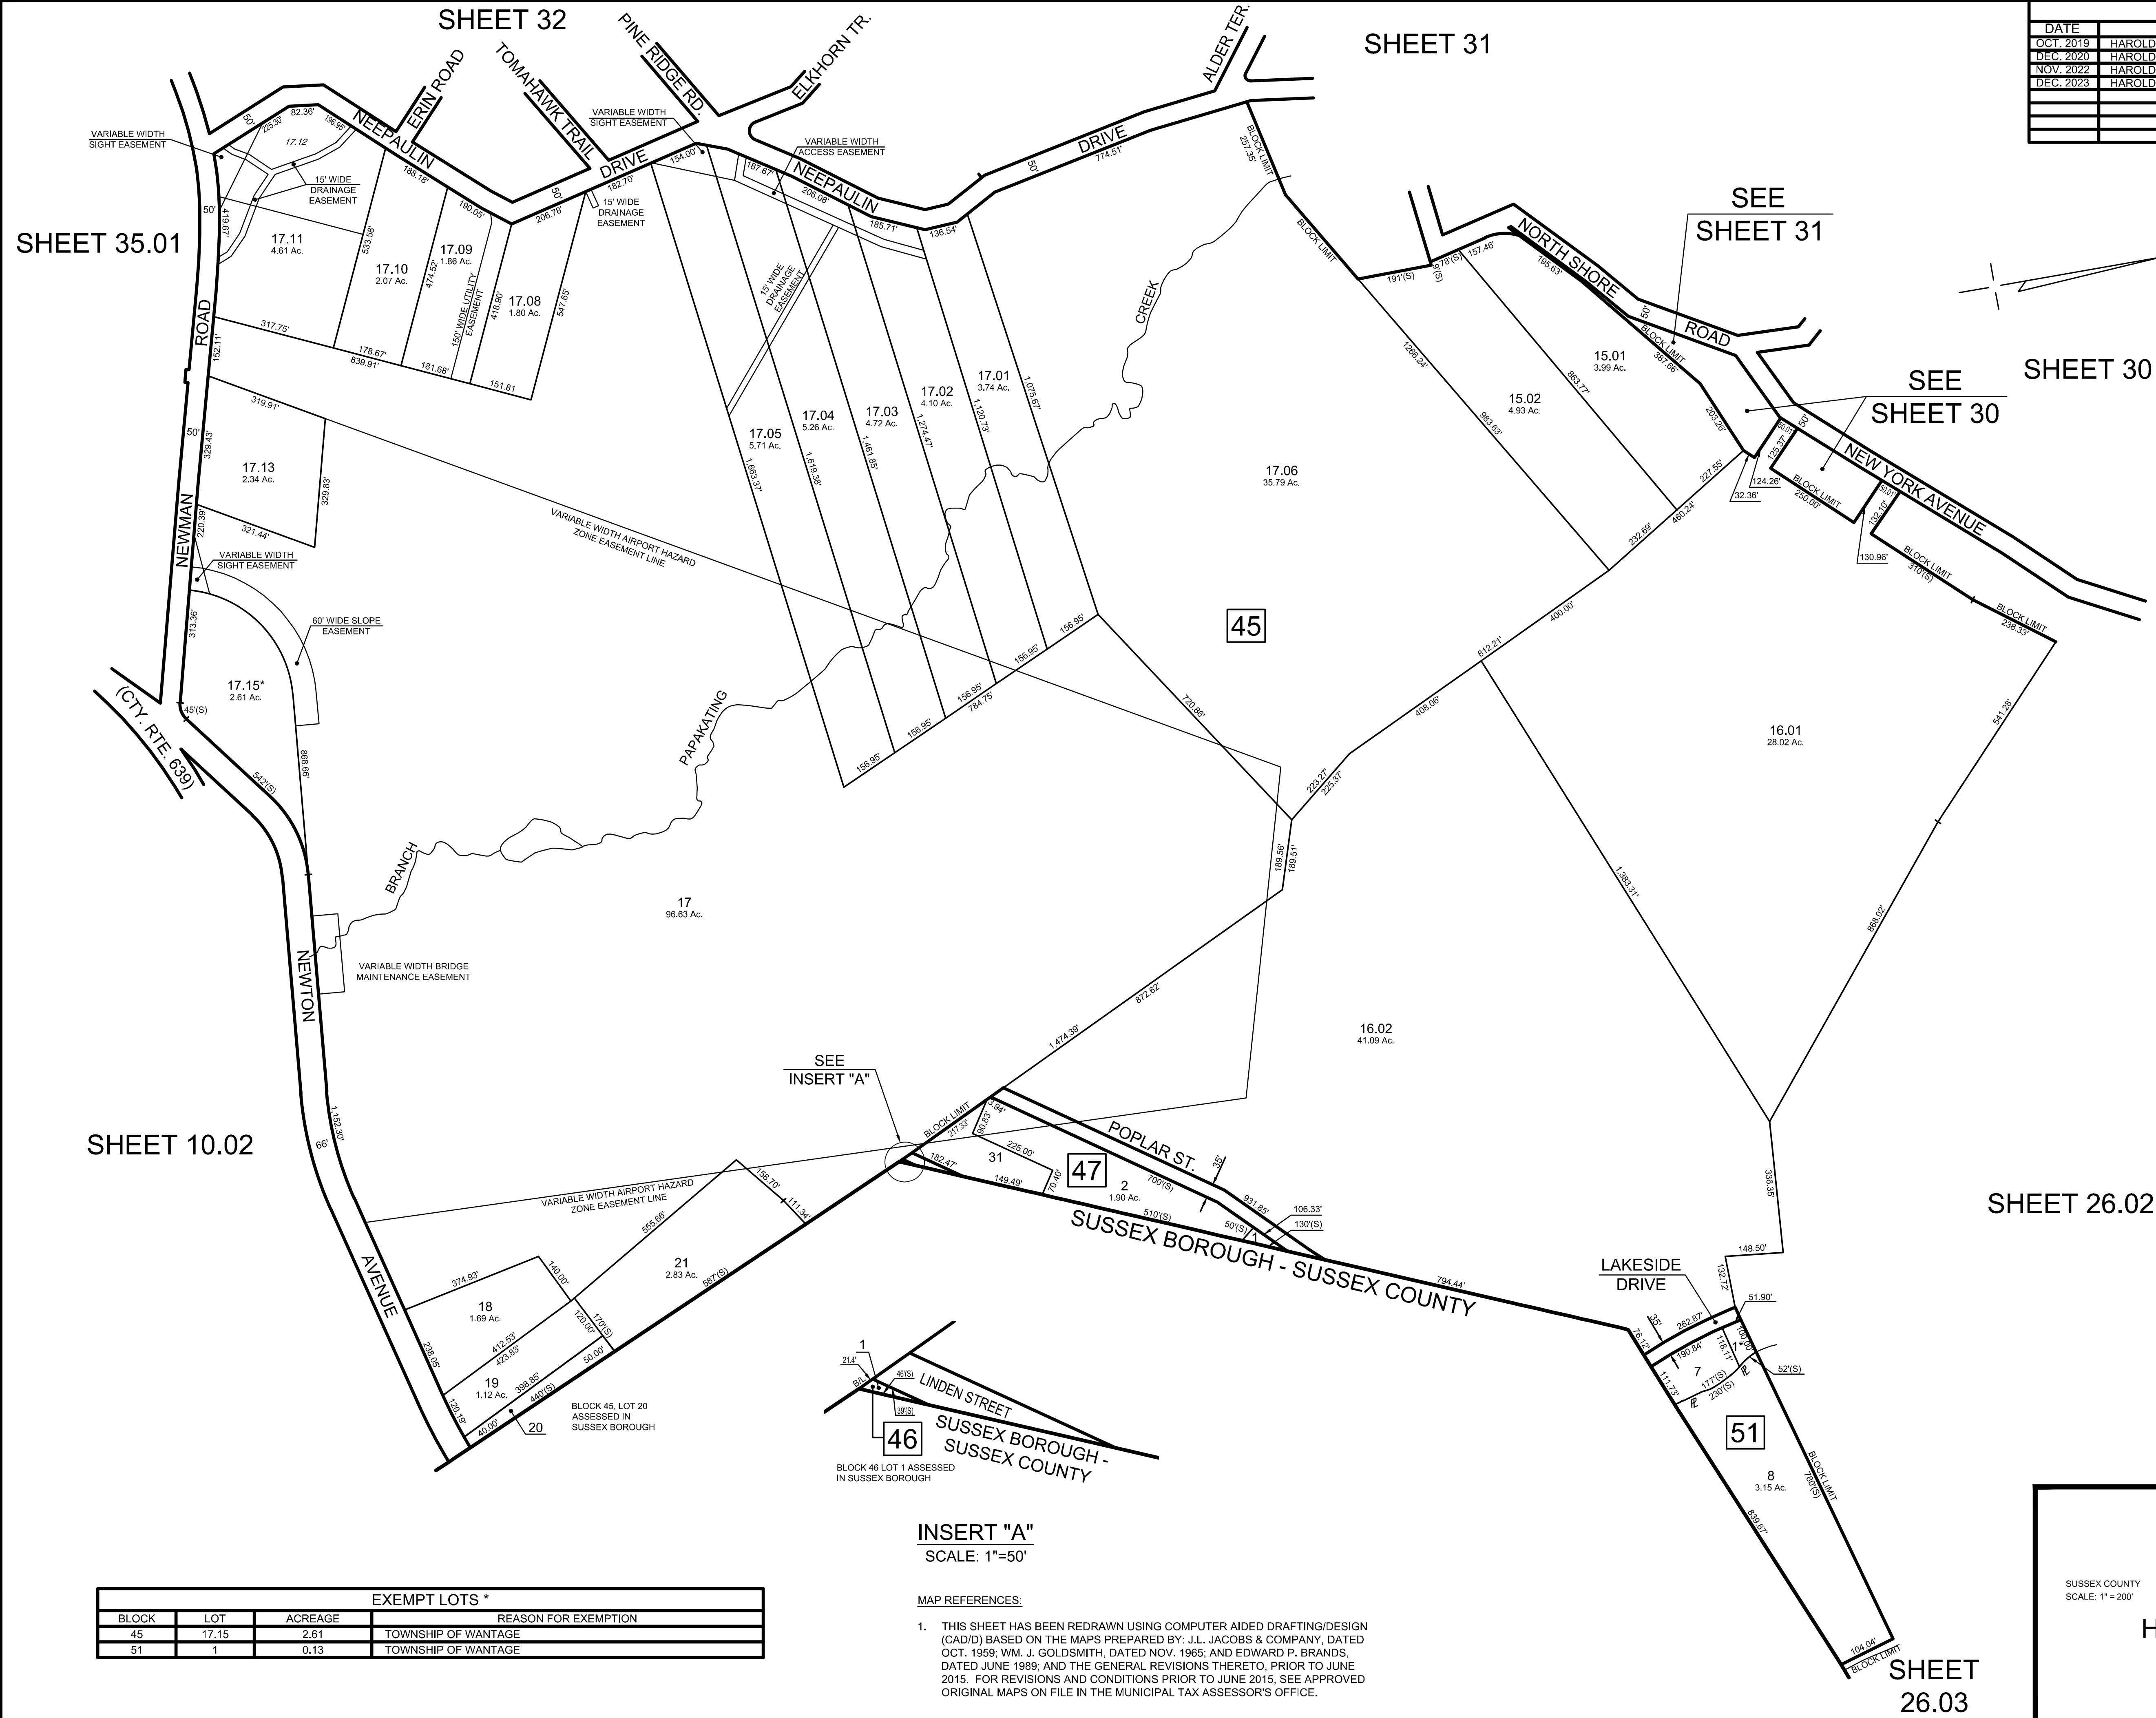

EXEMPT LOTS *			
BLOCK	LOT	ACREAGE	REASON FOR EXEMPTION
45	17.15	2.61	TOWNSHIP OF WANTAGE
51	1	0.13	TOWNSHIP OF WANTAGE

INSERT "A"
SCALE: 1"=50'

MAP REFERENCES:

- THIS SHEET HAS BEEN REDRAWN USING COMPUTER AIDED DRAFTING/DESIGN (CAD/D) BASED ON THE MAPS PREPARED BY: J.L. JACOBS & COMPANY, DATED OCT. 1959; WM. J. GOLDSMITH, DATED NOV. 1965; AND EDWARD P. BRANDS, DATED JUNE 1989; AND THE GENERAL REVISIONS THERETO, PRIOR TO JUNE 2015. FOR REVISIONS AND CONDITIONS PRIOR TO JUNE 2015, SEE APPROVED ORIGINAL MAPS ON FILE IN THE MUNICIPAL TAX ASSESSOR'S OFFICE.

NEW JERSEY DEPARTMENT OF THE TREASURY
DIVISION OF TAXATION
APPROVED AS A TAX MAP PURSUANT TO THE AUTHORITY OF
N.J.S.A. 54:1-15 AND N.J.S.A. 54:50-1
FOR THE DIRECTOR, DIVISION OF TAXATION
Shelly Pellow CTA
Shelly Pellow, CTA, Chief Property Administration
Shelly Pellow, CTA, Principal Representative
DATE NOV 21 2016 SERIAL NO. 1075


TAX MAP
TOWNSHIP OF
WANTAGE

SUSSEX COUNTY
SCALE: 1" = 200'

NEW JERSEY
OCTOBER 2015

HAROLD E. PELLOW

NEW JERSEY PROFESSIONAL ENGINEER AND
LAND SURVEYOR, LIC. #13229
HAROLD E. PELLOW & ASSOCIATES, INC.
17 PLAINS ROAD, AUGUSTA, NEW JERSEY
CERTIFICATE OF AUTHORIZATION No. 24GA2759300

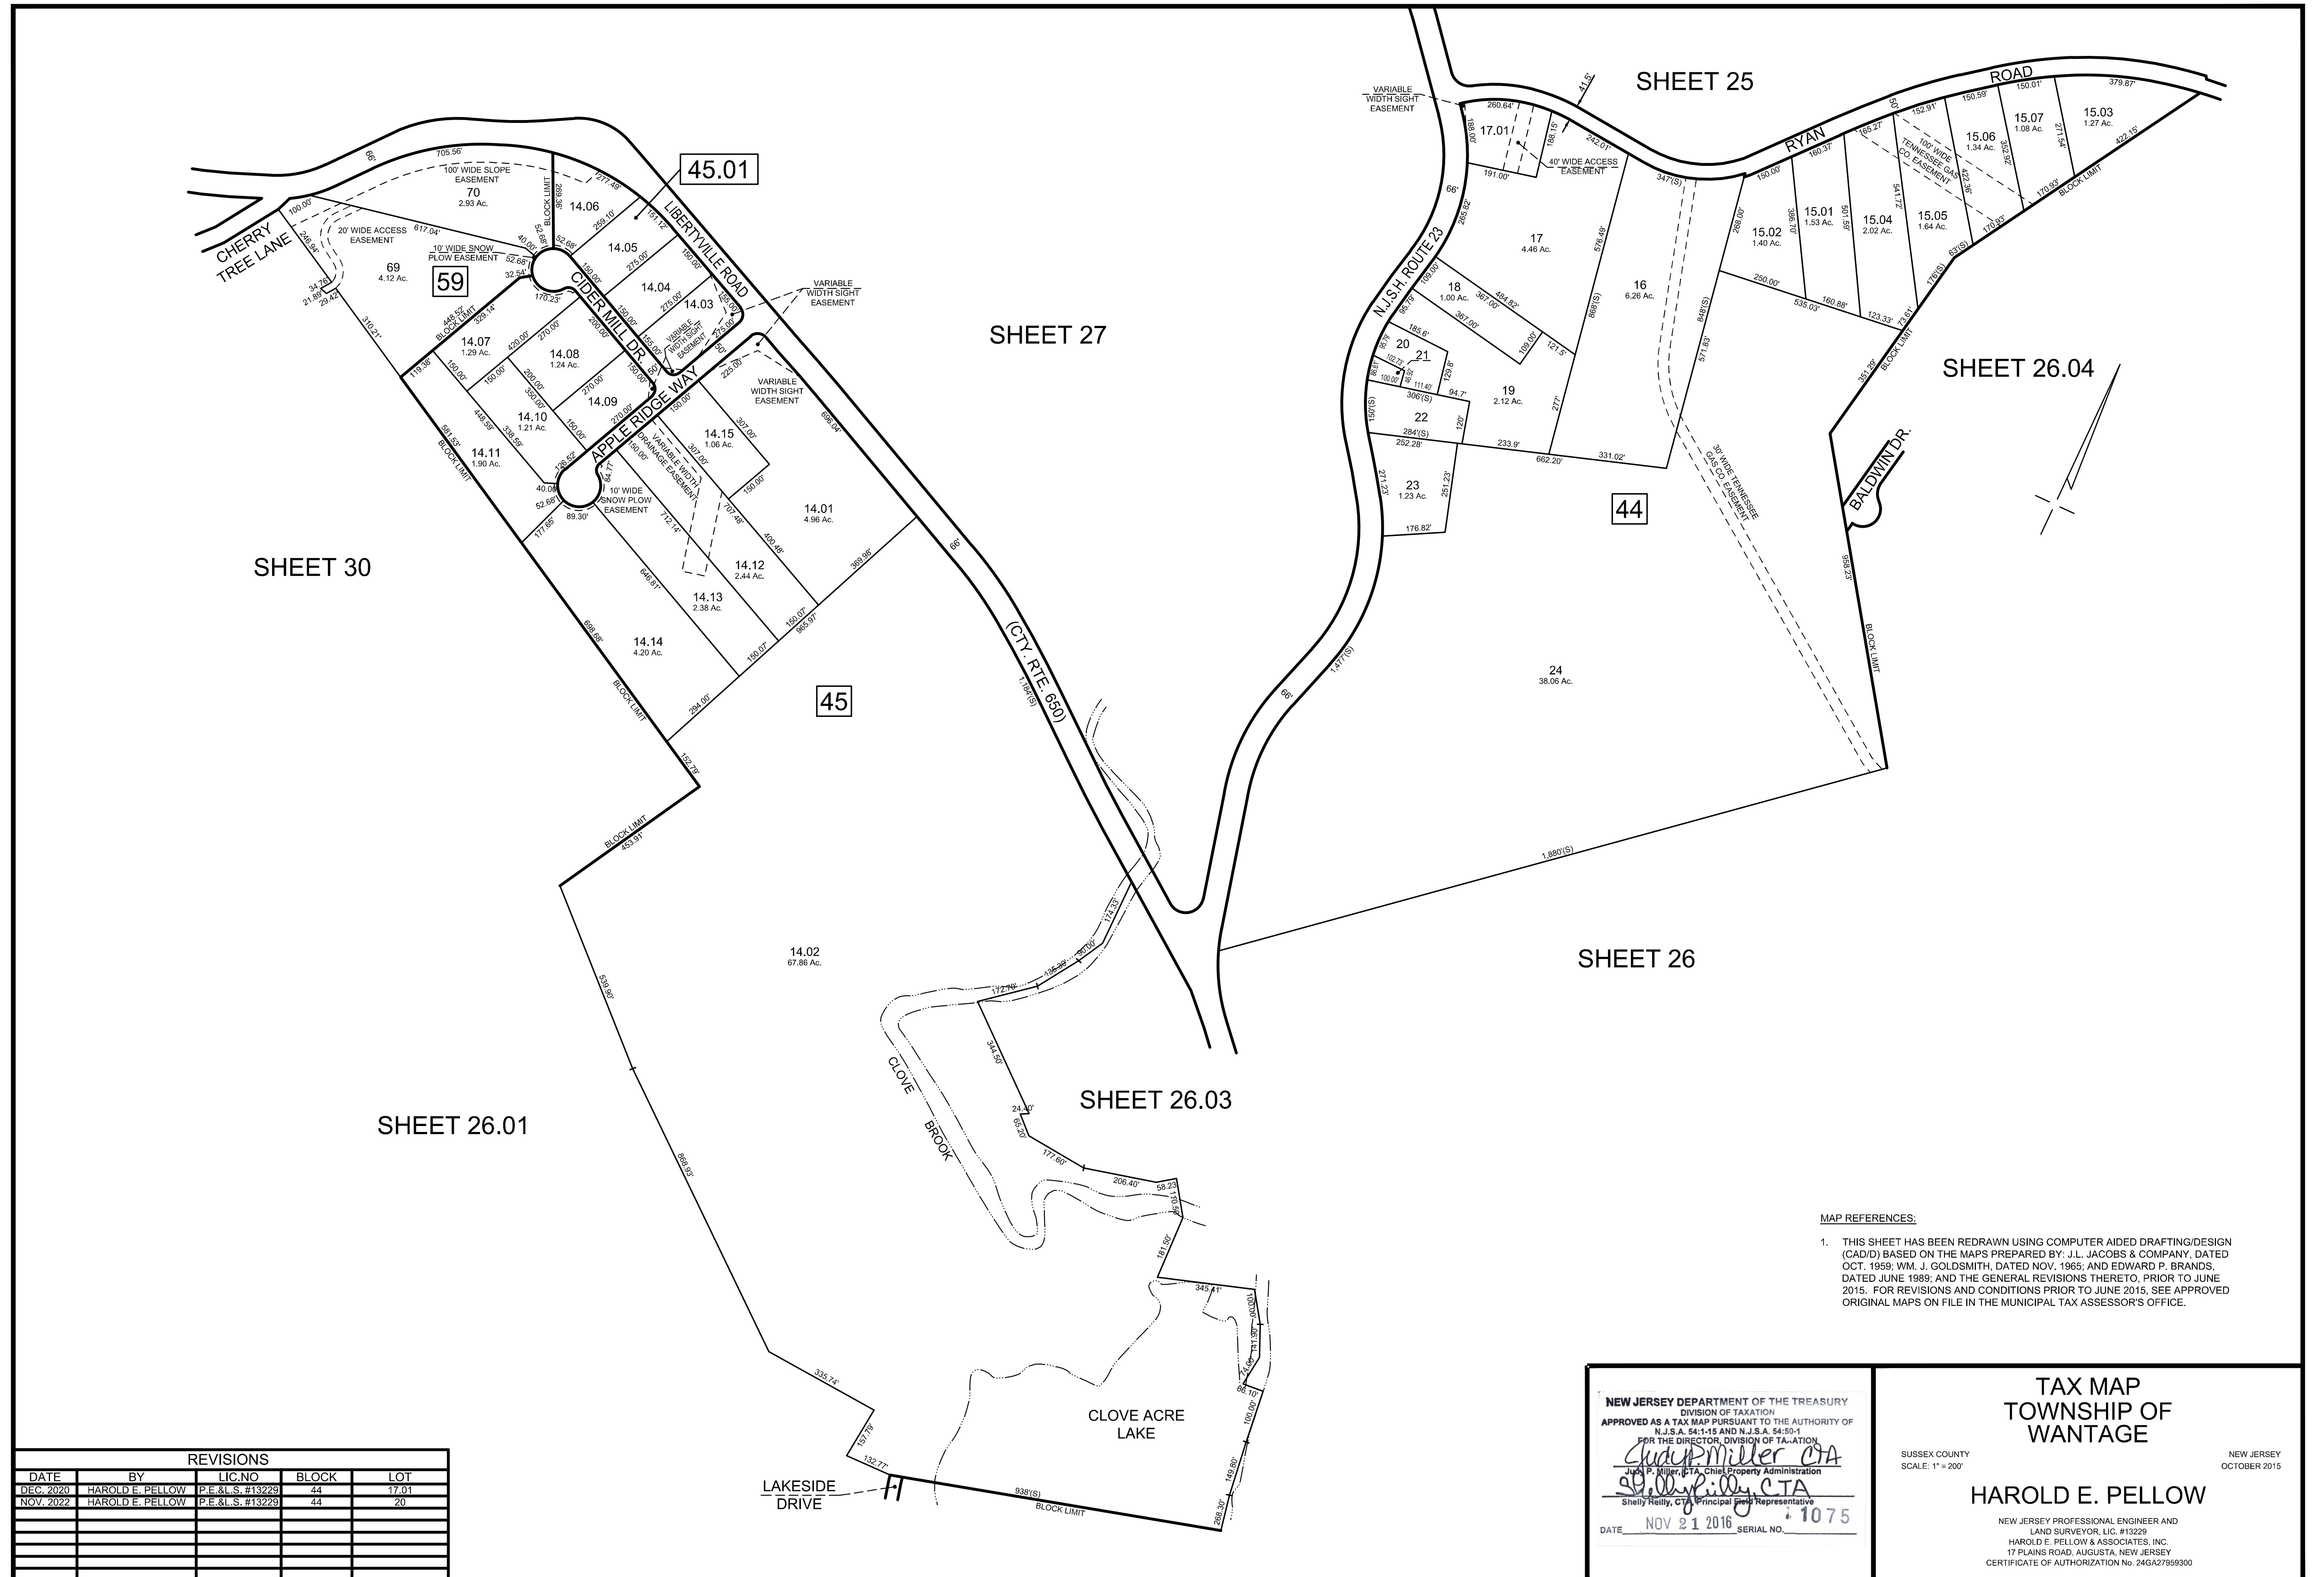

REVISIONS		
DATE	BY	LIC.NO




MAP REFERENCES:

1. THIS SHEET HAS BEEN REDRAWN USING COMPUTER AIDED DRAFTING/DESIGN (CAD/D) BASED ON THE MAPS PREPARED BY: J.L. JACOBS & COMPANY, DATED OCT. 1959; WM. J. GOLDSMITH, DATED NOV. 1965; AND EDWARD P. BRANDS, DATED JUNE 1989; AND THE GENERAL REVISIONS THERETO, PRIOR TO JUNE 2015. FOR REVISIONS AND CONDITIONS PRIOR TO JUNE 2015, SEE APPROVED ORIGINAL MAPS ON FILE IN THE MUNICIPAL TAX ASSESSOR'S OFFICE.

NEW JERSEY DEPARTMENT OF THE TREASURY
DIVISION OF TAXATION
APPROVED AS A TAX MAP PURSUANT TO THE AUTHORITY OF
N.J.S.A. 54:1-15 AND N.J.S.A. 54:50-1
FOR THE DIRECTOR, DIVISION OF TAXATION
Chad Miller CTA
Judy P. Miller, CTA, Chief Property Administration
Shelly Reilly CTA
Shelly Reilly, CTA, Principal Survey Representative
DATE NOV 21 2016 SERIAL NO. 1075

TAX MAP
TOWNSHIP OF
WANTAGE
SUSSEX COUNTY
SCALE: 1" = 100'
NEW JERSEY
OCTOBER 2015
HAROLD E. PELLOW
NEW JERSEY PROFESSIONAL ENGINEER AND
LAND SURVEYOR, LIC. #133229
HAROLD E. PELLOW & ASSOCIATES, INC.
17 PLAINS ROAD, AUGUSTA, NEW JERSEY
CERTIFICATE OF AUTHORIZATION NO. 24GA2759300

REVISIONS		
DATE	BY	LIC.NO

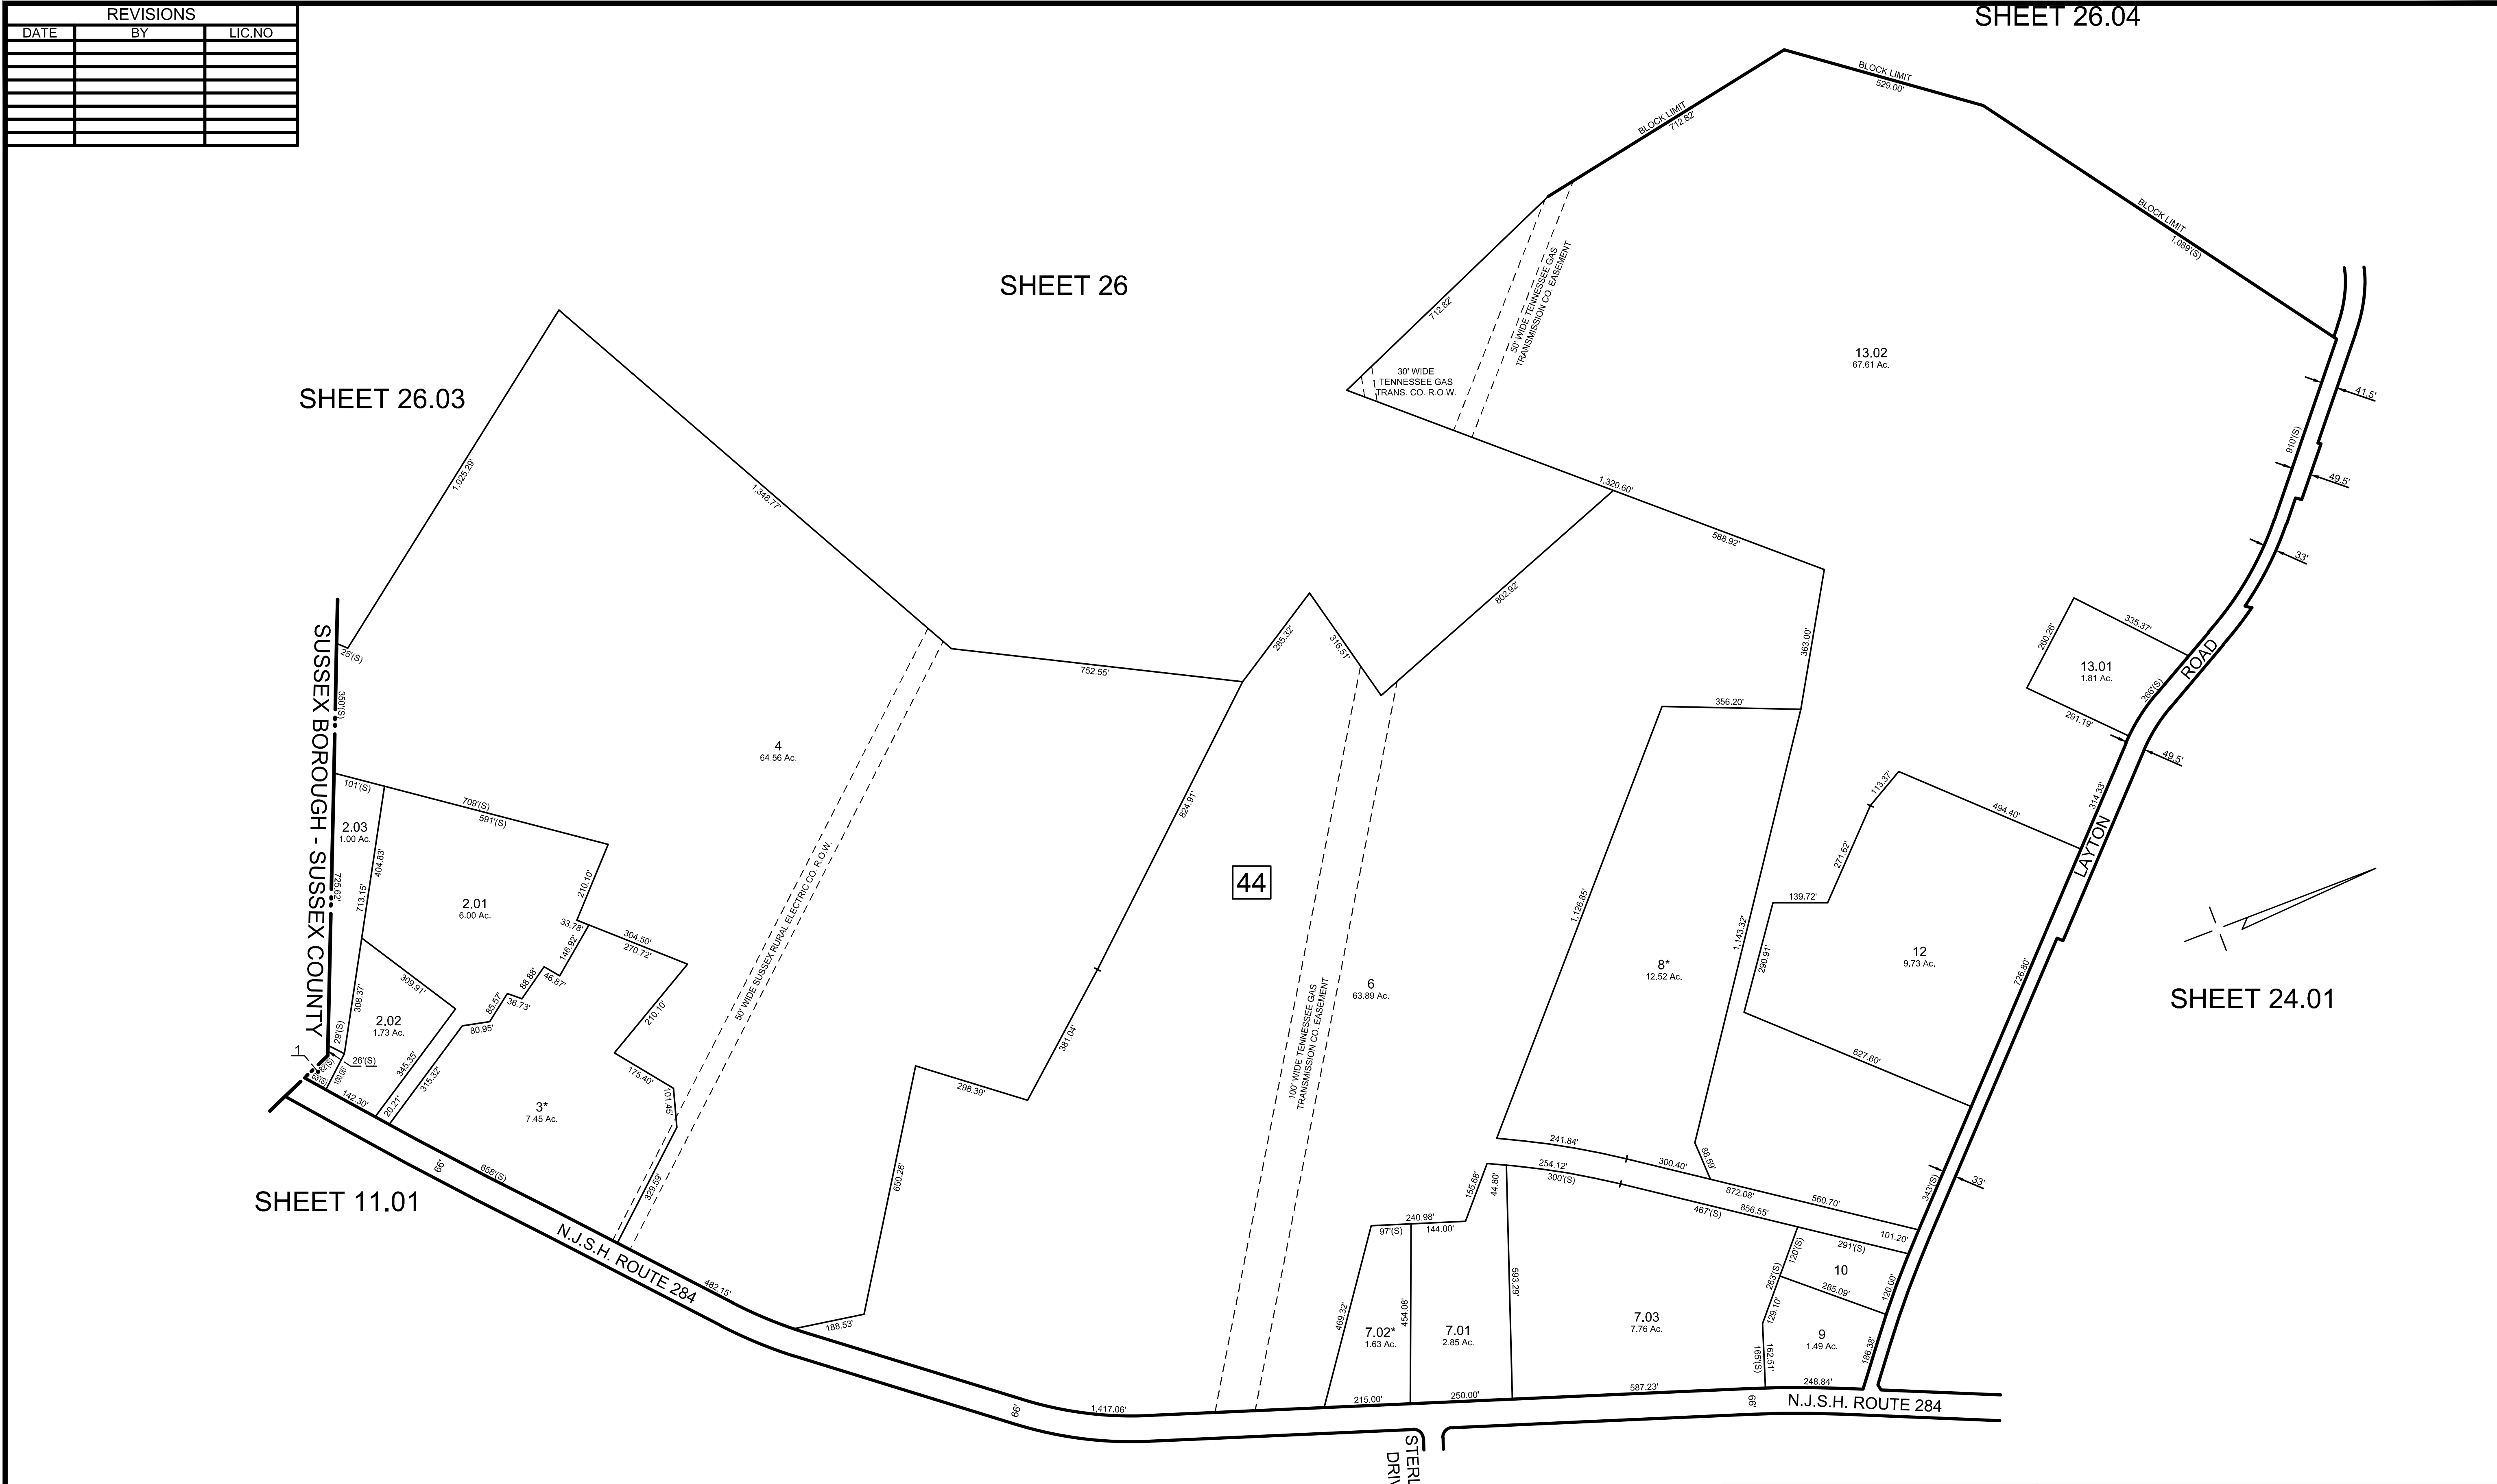

EXEMPT LOTS *			
BLOCK	LOT	ACREAGE	REASON FOR EXEMPTION
44	3	7.45	FAIRVIEW CEMETERY ASSOC
44	7.02	1.63	SUSSEX CONGRE-KINGDOM HALL OF J W
44	8	12.52	THE NJ NATURAL LANDS TRUST

SHEET 11

SHEET 11.02

MAP REFERENCES:

- THIS SHEET HAS BEEN REDRAWN USING COMPUTER AIDED DRAFTING/DESIGN (CAD/D) BASED ON THE MAPS PREPARED BY: J.L. JACOBS & COMPANY, DATED OCT. 1959; WM. J. GOLDSMITH, DATED NOV. 1965; AND EDWARD P. BRANDS, DATED JUNE 1989; AND THE GENERAL REVISIONS THERETO, PRIOR TO JUNE 2015. FOR REVISIONS AND CONDITIONS PRIOR TO JUNE 2015, SEE APPROVED ORIGINAL MAPS ON FILE IN THE MUNICIPAL TAX ASSESSOR'S OFFICE.

NEW JERSEY DEPARTMENT OF THE TREASURY
DIVISION OF TAXATION
APPROVED AS A TAX MAP PURSUANT TO THE AUTHORITY OF
N.J.S.A. 54:1-15 AND N.J.S.A. 54:50-1
FOR THE DIRECTOR, DIVISION OF TAXATION
Judy P. Miller, CTA, Chief Property Administration
Shelly Reilly, CTA, Principal Field Representative
DATE NOV 21 2016 SERIAL NO. 1075

TAX MAP
TOWNSHIP OF
WANTAGE


SUSSEX COUNTY
SCALE: 1" = 200'

NEW JERSEY
OCTOBER 2015

HAROLD E. PELLOW

NEW JERSEY PROFESSIONAL ENGINEER AND
LAND SURVEYOR, LIC. #133229
HAROLD E. PELLOW & ASSOCIATES, INC.
17 PLAINS ROAD, AUGUSTA, NEW JERSEY
CERTIFICATE OF AUTHORIZATION No. 24GA27559300

REVISIONS				
DATE	BY	LIC.NO	BLOCK	LOT
FEB. 2018	HAROLD E. PELLOW	#13229	52	5.09, 5.13

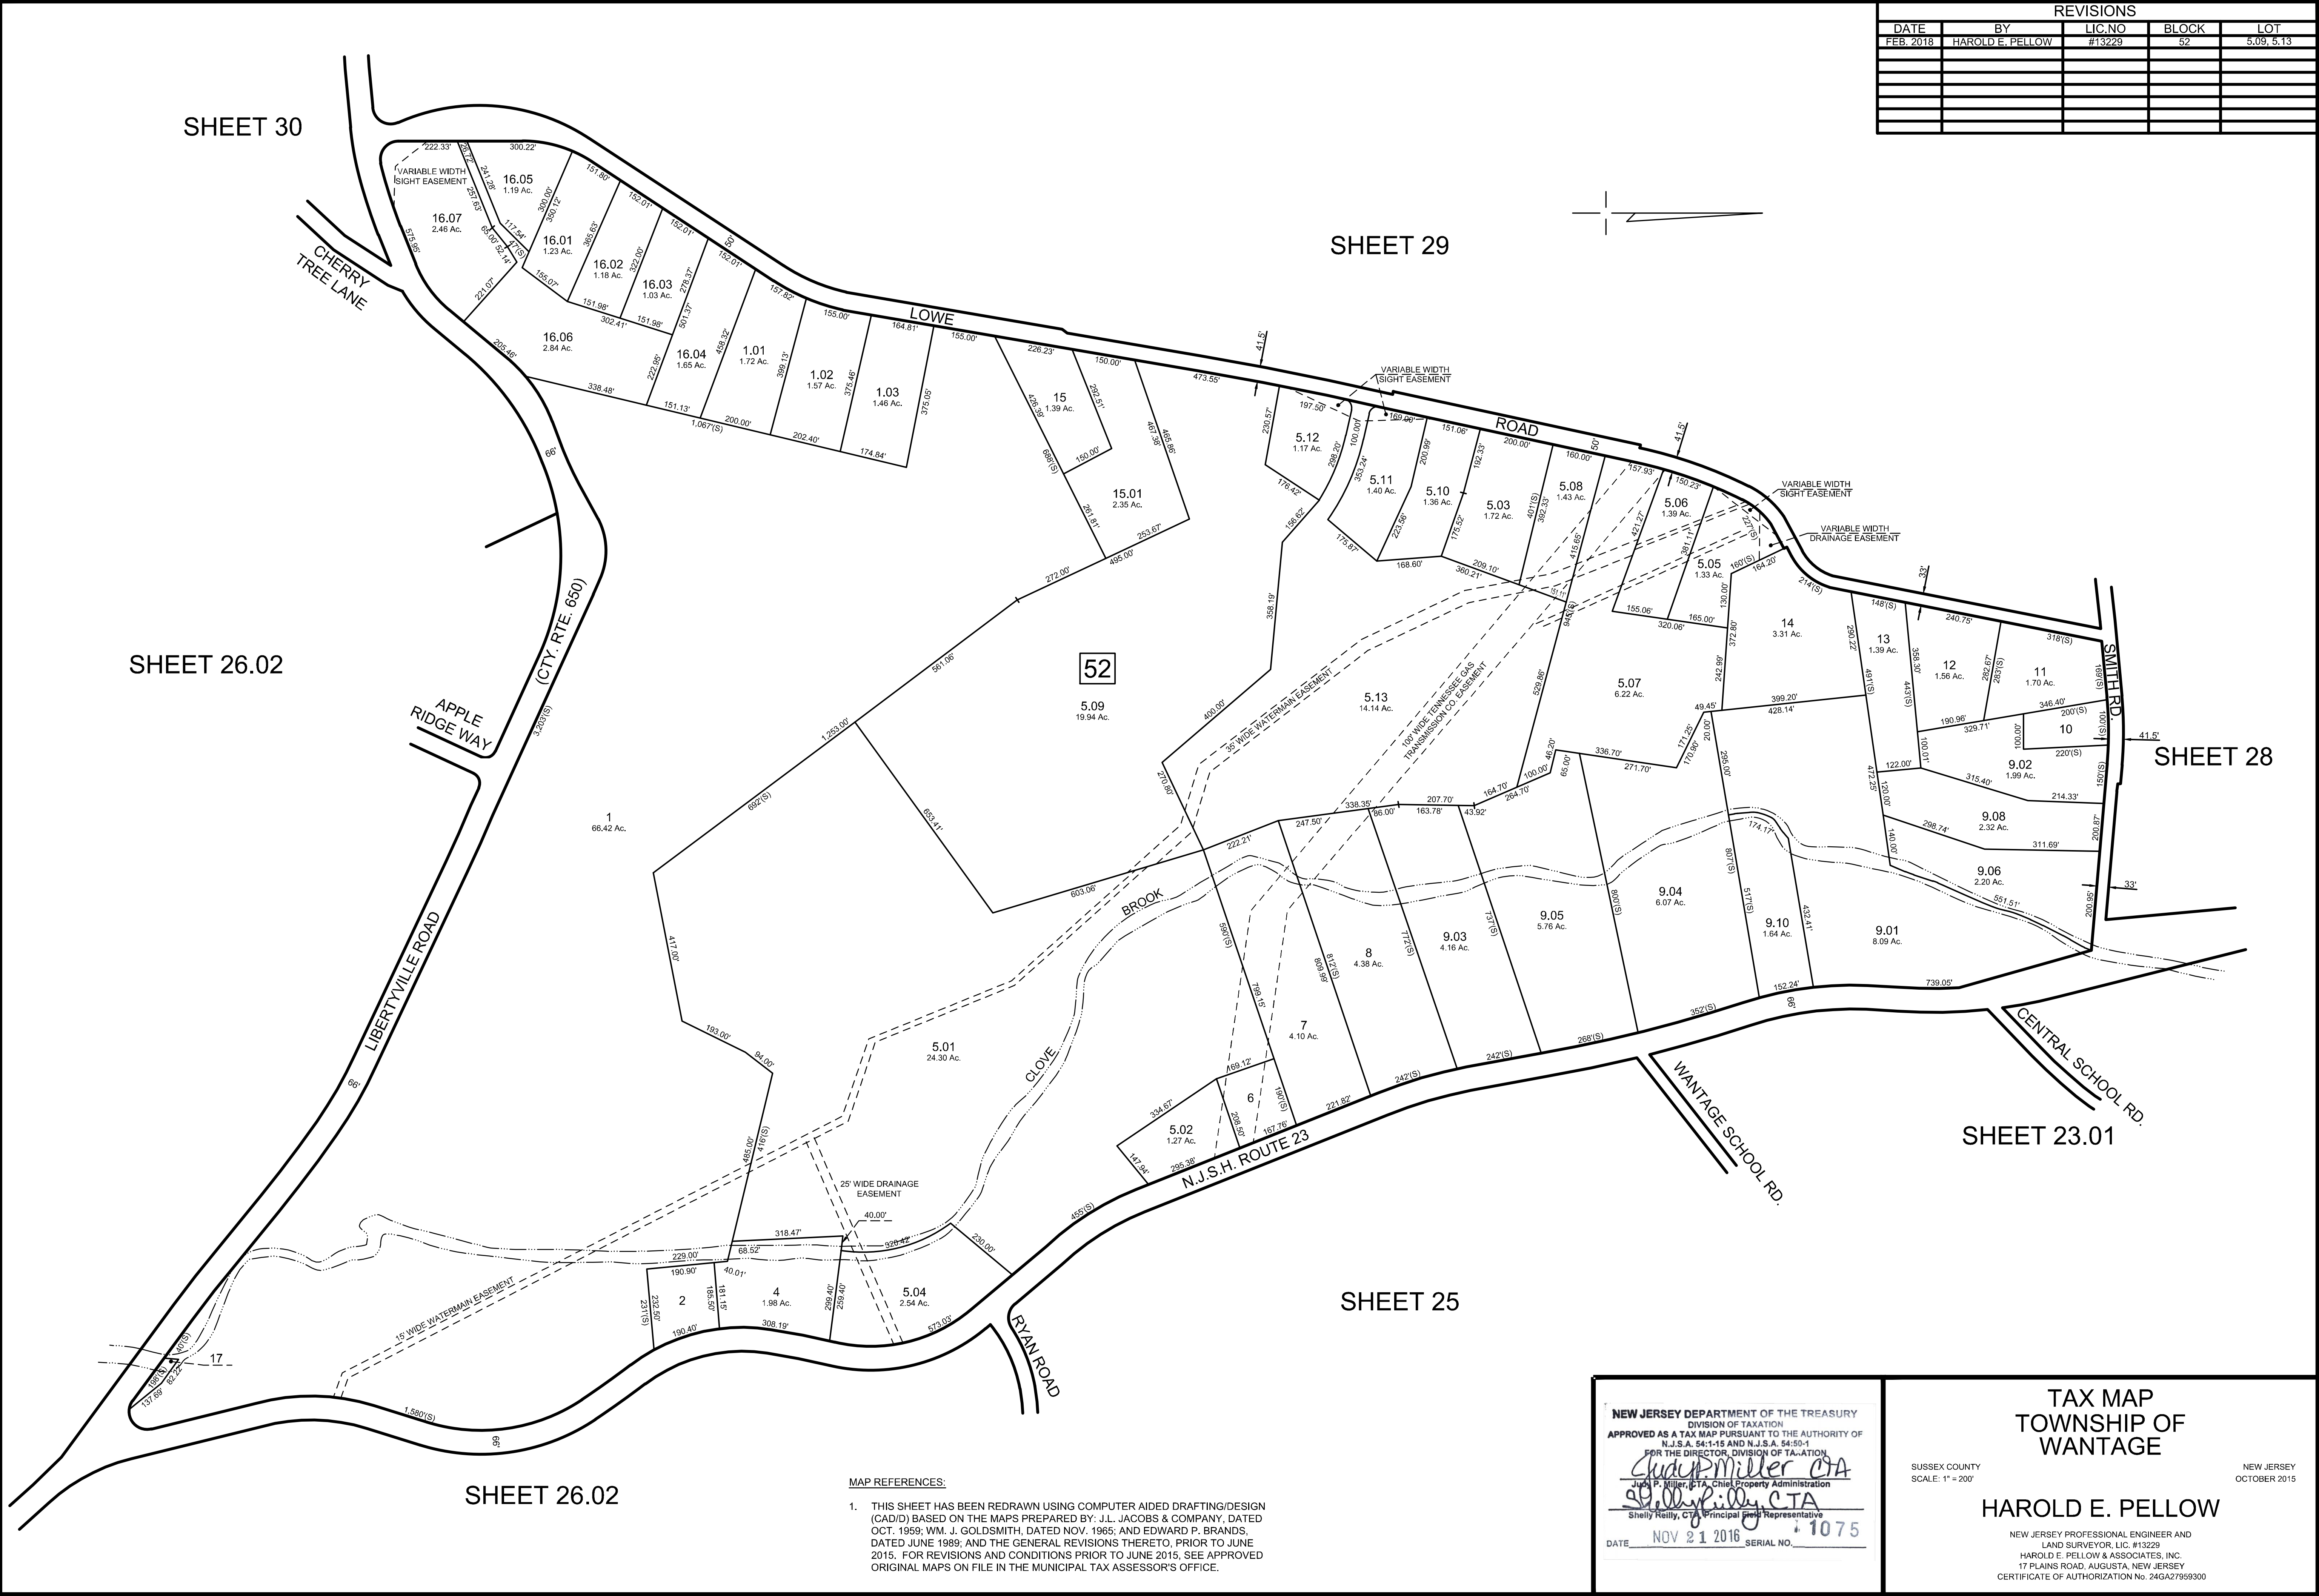

REVISIONS				
DATE	BY	LIC.NO	BLOCK	LOT
DEC. 2023	HAROLD E. PELLOW	#13229	53	4.17



- MAP REFERENCES:
- THIS SHEET HAS BEEN REDRAWN USING COMPUTER AIDED DRAFTING/DESIGN (CAD/D) BASED ON THE MAPS PREPARED BY: J.L. JACOBS & COMPANY, DATED OCT. 1959; WM. J. GOLDSMITH, DATED NOV. 1965; AND EDWARD P. BRANDS, DATED JUNE 1989; AND THE GENERAL REVISIONS THERETO, PRIOR TO JUNE 2015. FOR REVISIONS AND CONDITIONS PRIOR TO JUNE 2015, SEE APPROVED ORIGINAL MAPS ON FILE IN THE MUNICIPAL TAX ASSESSOR'S OFFICE.

EXEMPT LOTS *			
BLOCK	LOT	ACREAGE	REASON FOR EXEMPTION
53	3	8.36	TOWNSHIP OF WANTAGE

NEW JERSEY DEPARTMENT OF THE TREASURY
DIVISION OF TAXATION
APPROVED AS A TAX MAP PURSUANT TO THE AUTHORITY OF
N.J.S.A. 54:1-15 AND N.J.S.A. 54:50-1
FOR THE DIRECTOR, DIVISION OF TAXATION
Shelly Miller CTA
Jodi P. Miller, CTA, Chief Property Administration
Shelly Miller CTA
Shelly Miller, CTA, Principal Representative
DATE NOV 21 2016 SERIAL NO. 1075

TAX MAP
TOWNSHIP OF
WANTAGE

SUSSEX COUNTY
SCALE: 1" = 200'



HAROLD E. PELLOW

NEW JERSEY PROFESSIONAL ENGINEER AND
LAND SURVEYOR, LIC. #13229
HAROLD E. PELLOW & ASSOCIATES, INC.
17 PLAINS ROAD, AUGUSTA, NEW JERSEY
CERTIFICATE OF AUTHORIZATION No. 24GA2759300

NEW JERSEY
OCTOBER 2015

REVISIONS		
DATE	BY	LIC.NO

EXEMPT LOTS *			
BLOCK	LOT	ACREAGE	REASON FOR EXEMPTION
53	2	0.98	PRESBYTERY OF NEWTON C/O D.CURTIS

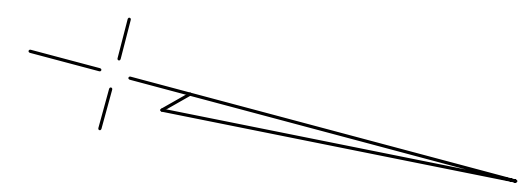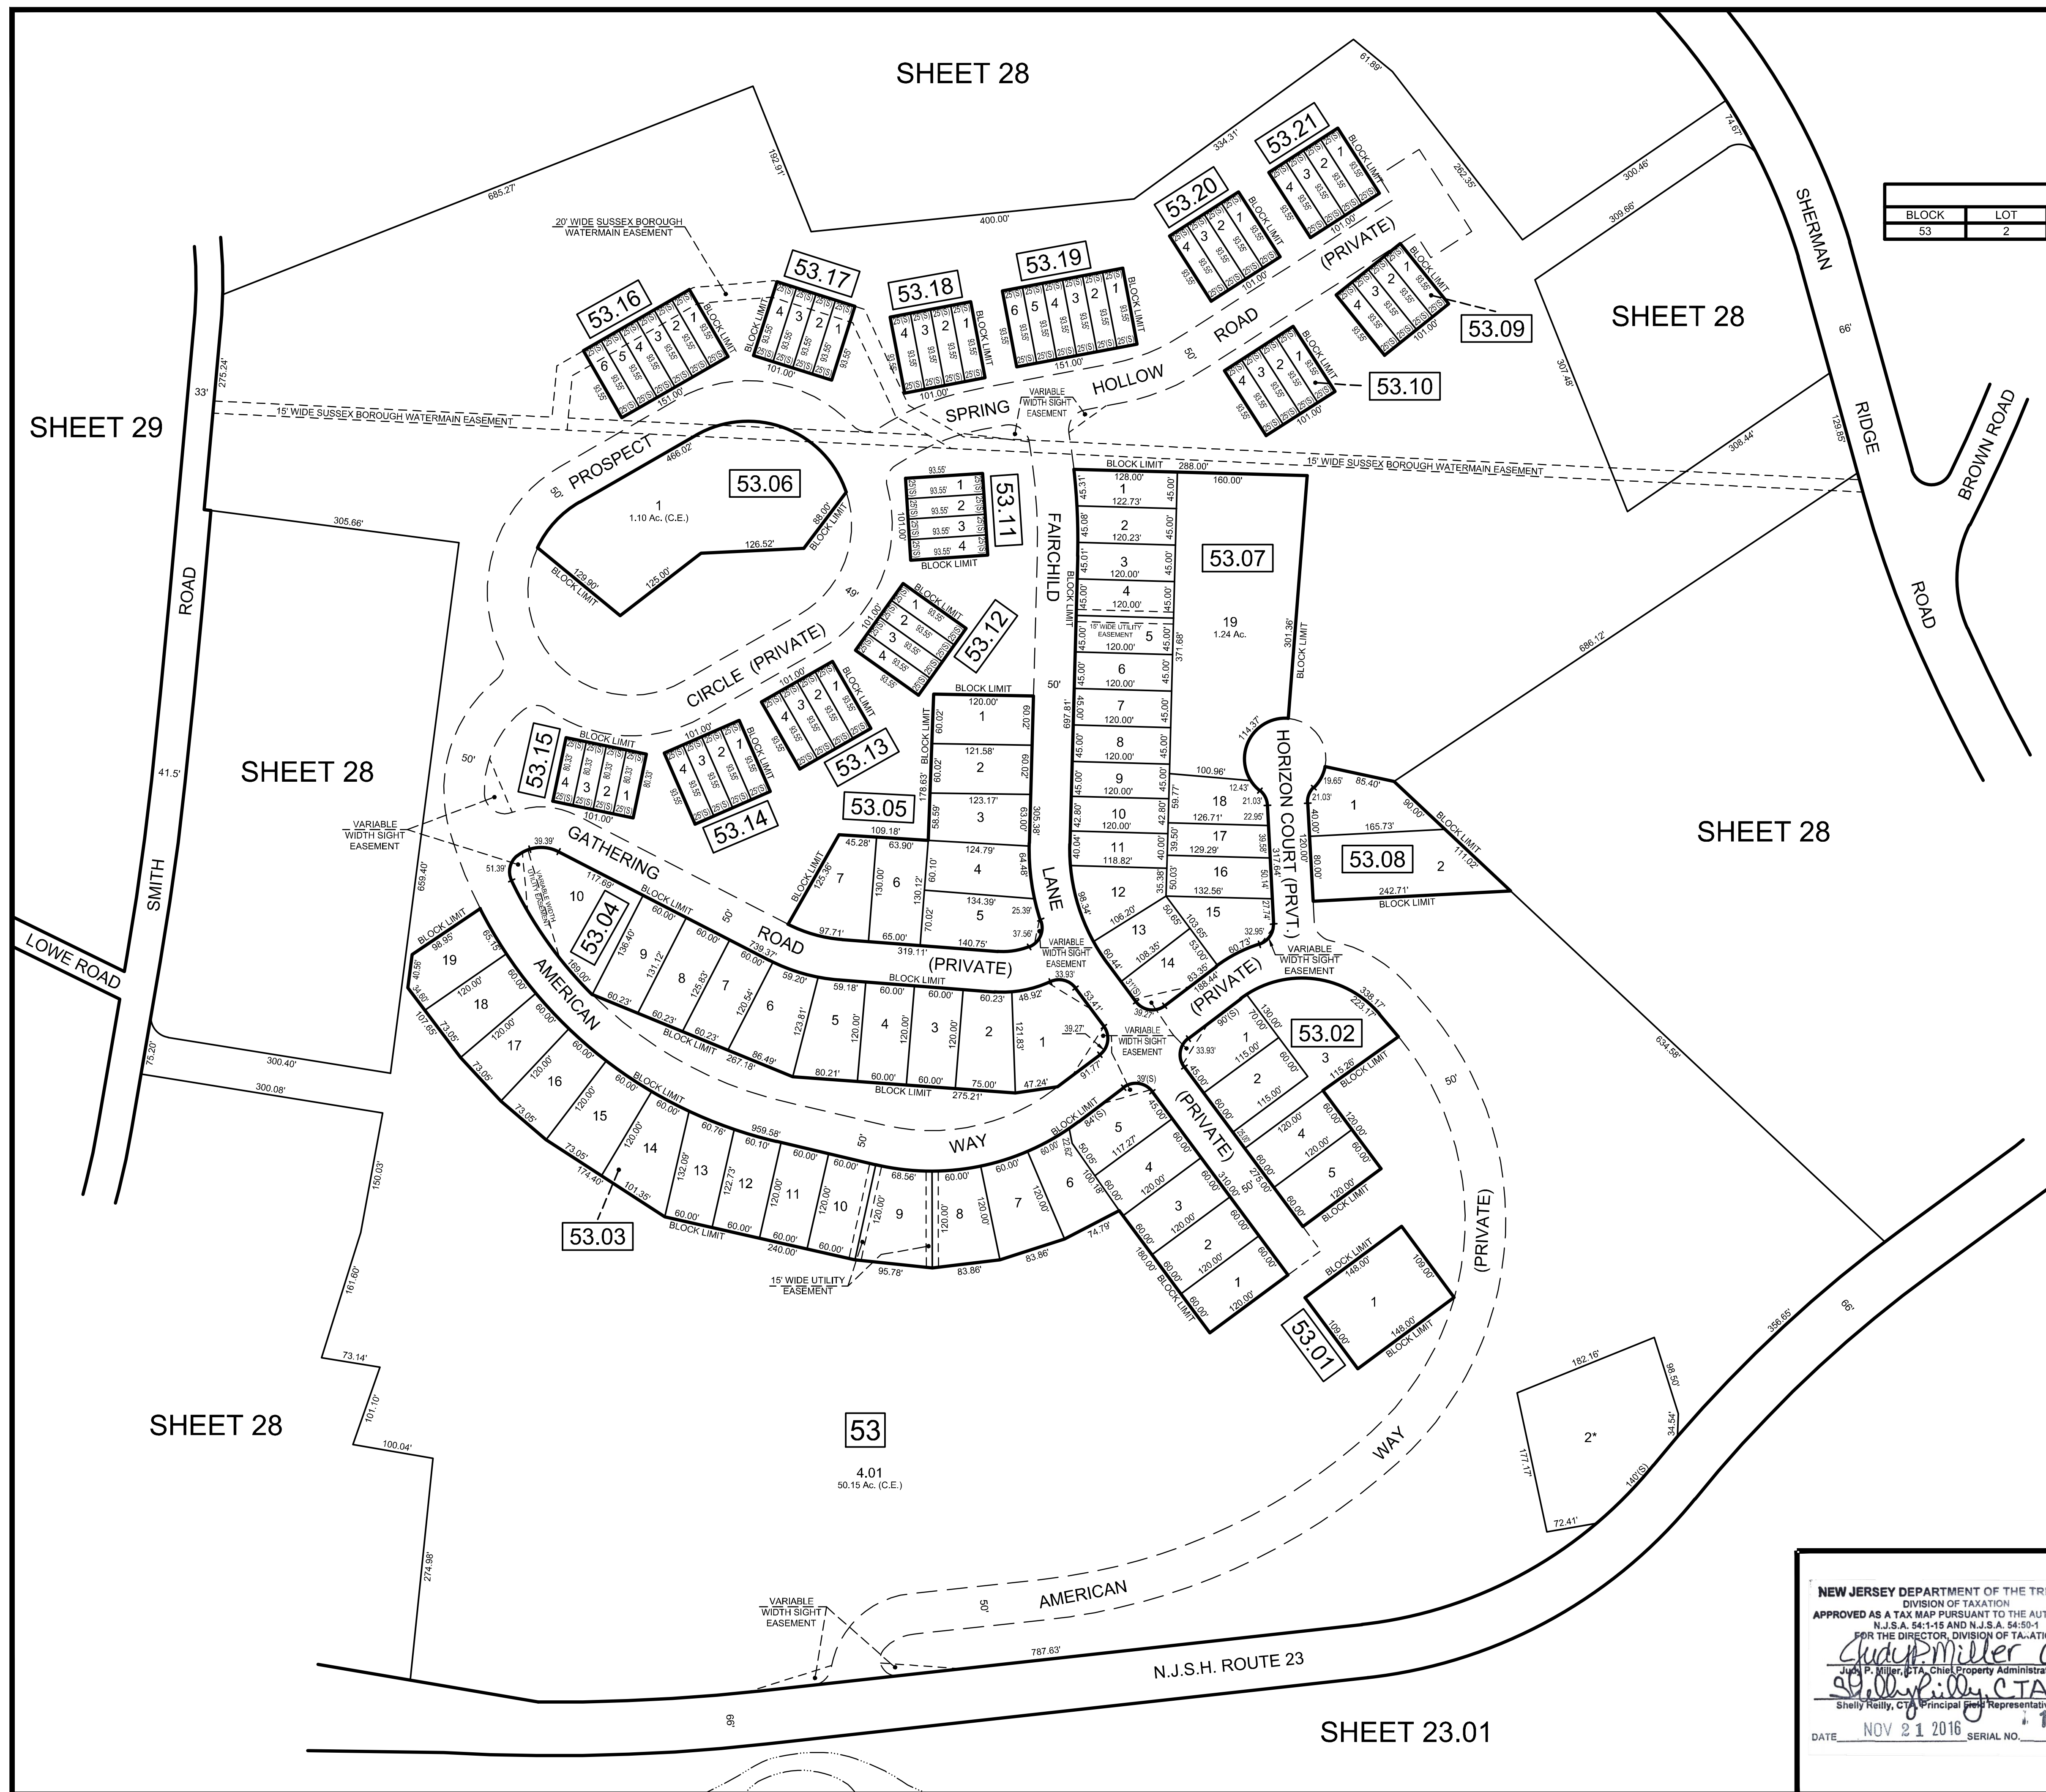

MAP REFERENCES:

1. THIS SHEET HAS BEEN REDRAWN USING COMPUTER AIDED DRAFTING/DESIGN (CAD/D) BASED ON THE MAPS PREPARED BY: J.L. JACOBS & COMPANY, DATED OCT. 1959; WM. J. GOLDSMITH, DATED NOV. 1965; AND EDWARD P. BRANDS, DATED JUNE 1989; AND THE GENERAL REVISIONS THERETO, PRIOR TO JUNE 2015. FOR REVISIONS AND CONDITIONS PRIOR TO JUNE 2015, SEE APPROVED ORIGINAL MAPS ON FILE IN THE MUNICIPAL TAX ASSESSOR'S OFFICE.

NEW JERSEY DEPARTMENT OF THE TREASURY
DIVISION OF TAXATION
APPROVED AS A TAX MAP PURSUANT TO THE AUTHORITY OF
N.J.S.A. 54:1-15 AND N.J.S.A. 54:50-1
FOR THE DIRECTOR, DIVISION OF TAXATION

Shelly P. Kelly CTA
Shelly P. Kelly, CTA, Chief Property Administration
Shelly P. Kelly, CTA, Principal Representative

DATE NOV 21 2016 SERIAL NO. 1075


TAX MAP
TOWNSHIP OF
WANTAGE


SUSSEX COUNTY
SCALE: 1" = 100'

HAROLD E. PELLOW

NEW JERSEY PROFESSIONAL ENGINEER AND
LAND SURVEYOR, LIC. #13229
HAROLD E. PELLOW & ASSOCIATES, INC.
17 PLAINS ROAD, AUGUSTA, NEW JERSEY
CERTIFICATE OF AUTHORIZATION NO. 24GA2759300

NEW JERSEY
OCTOBER 2015

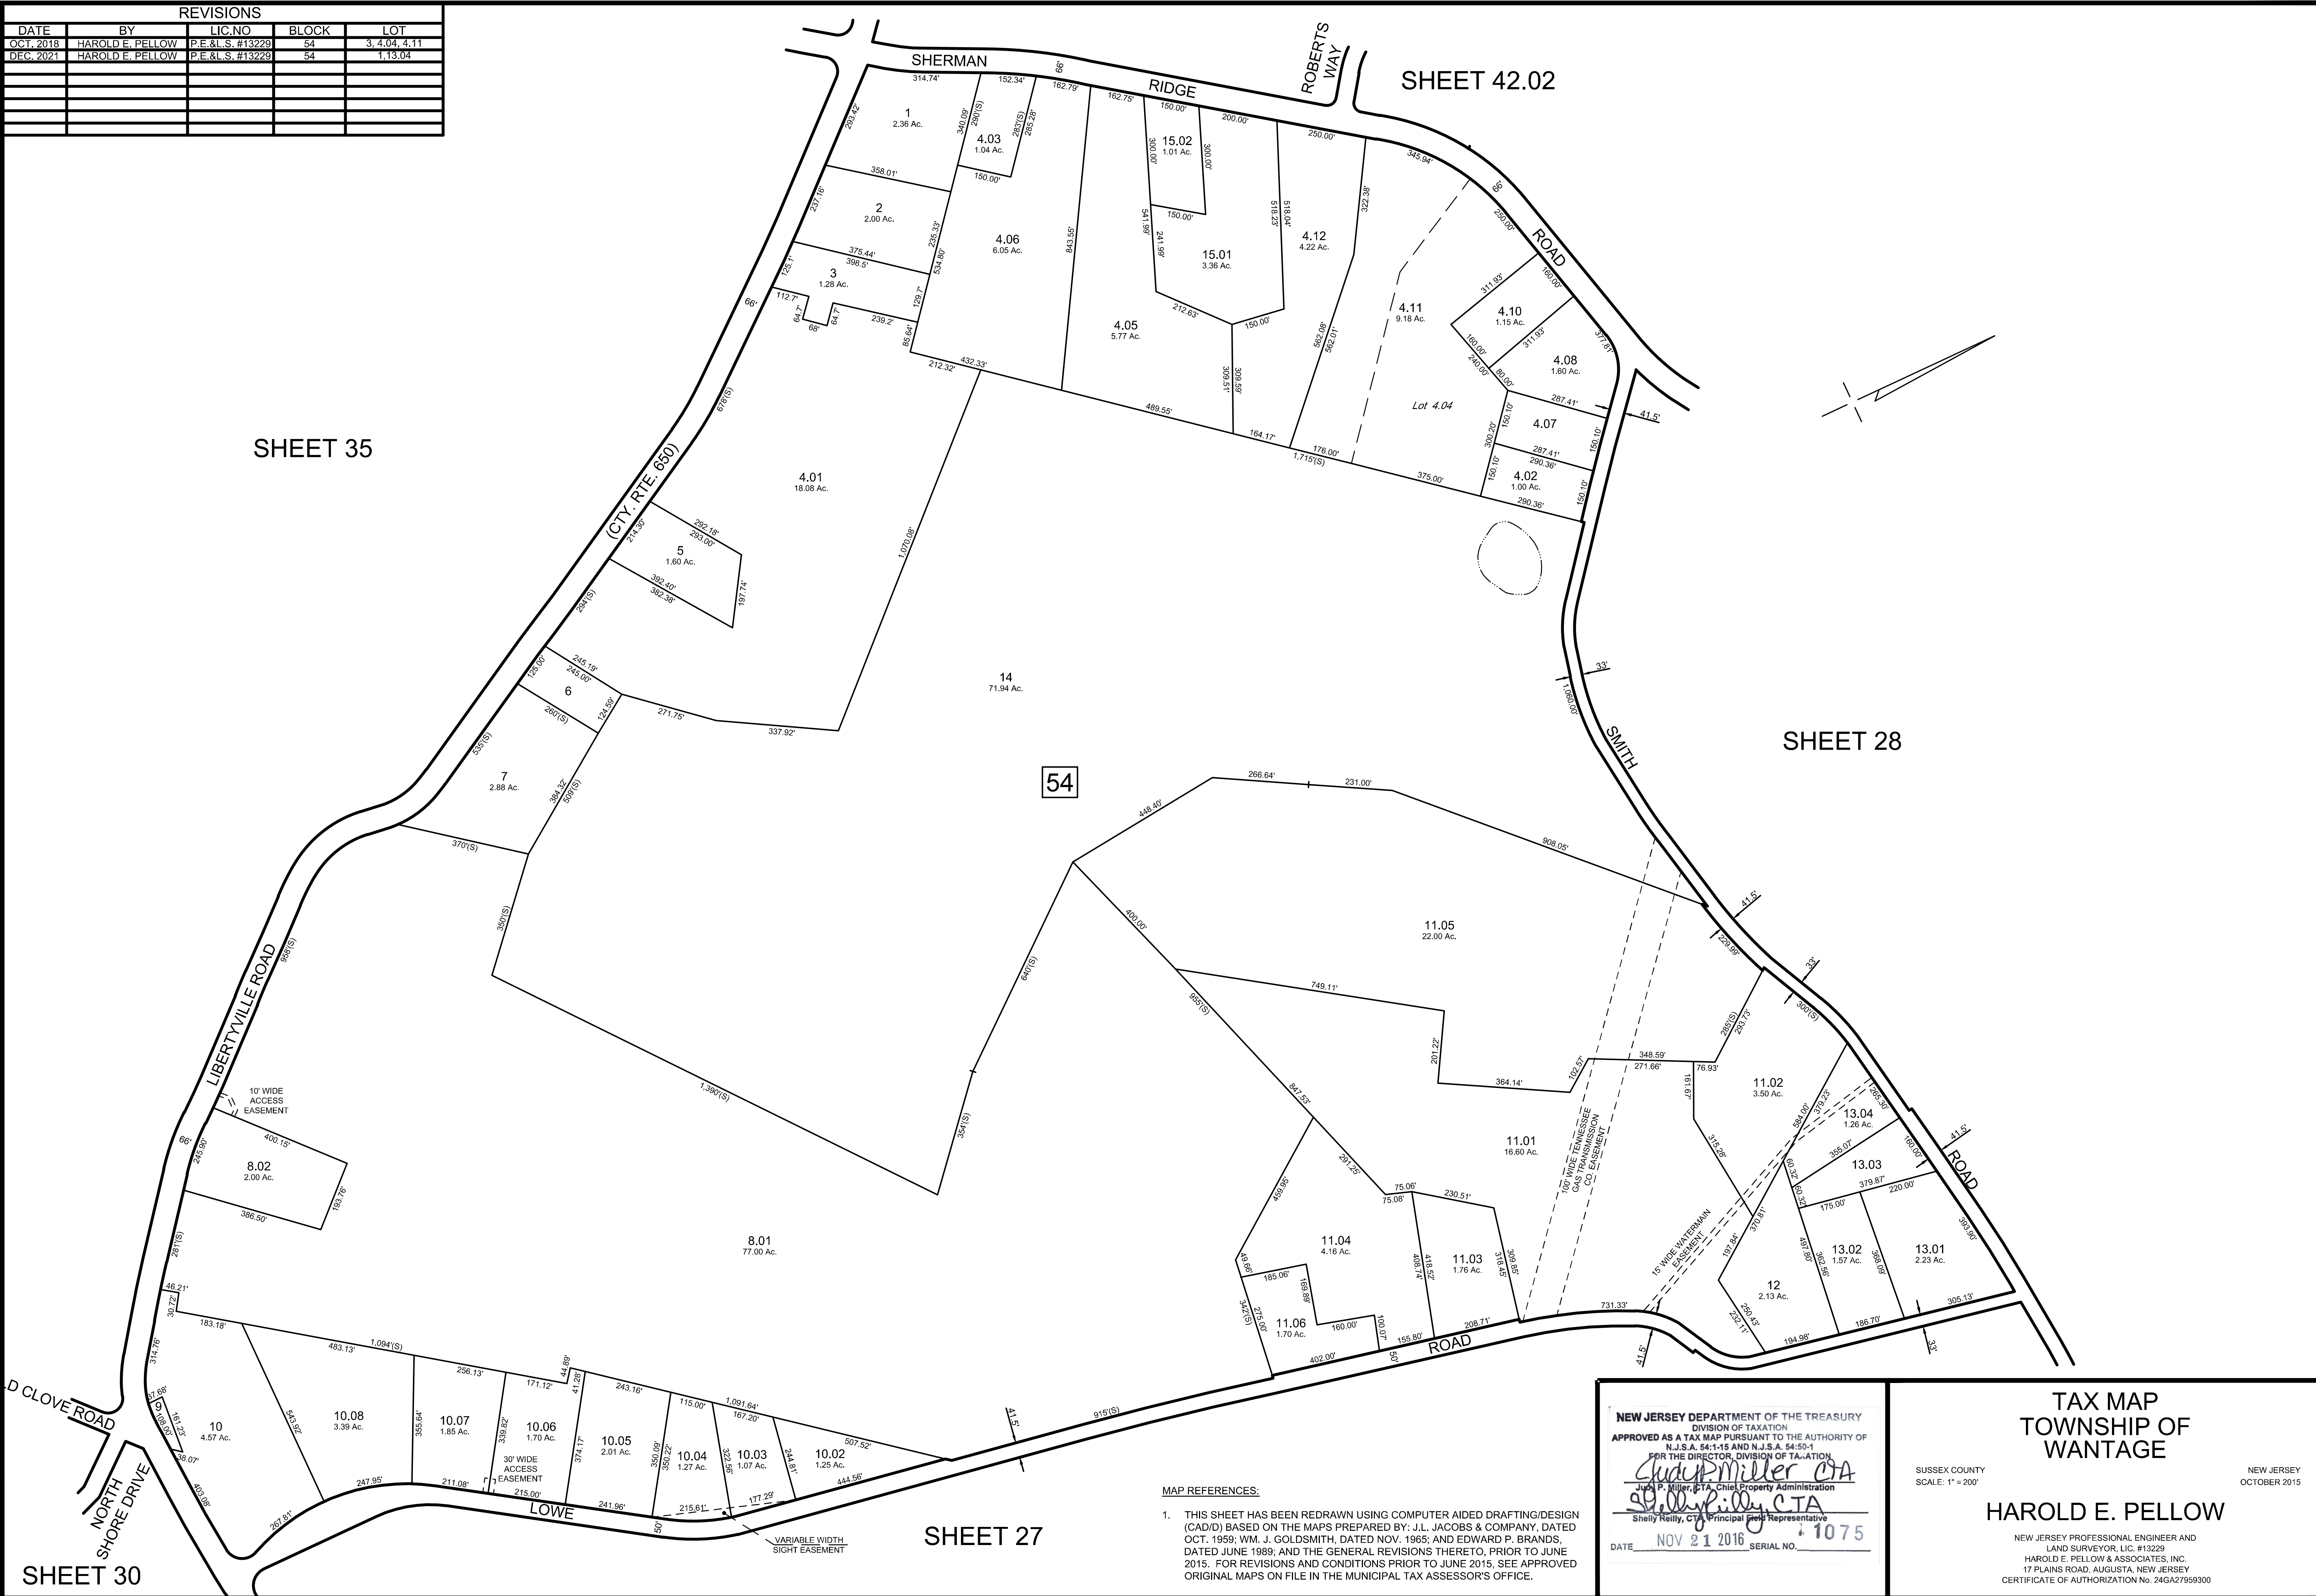

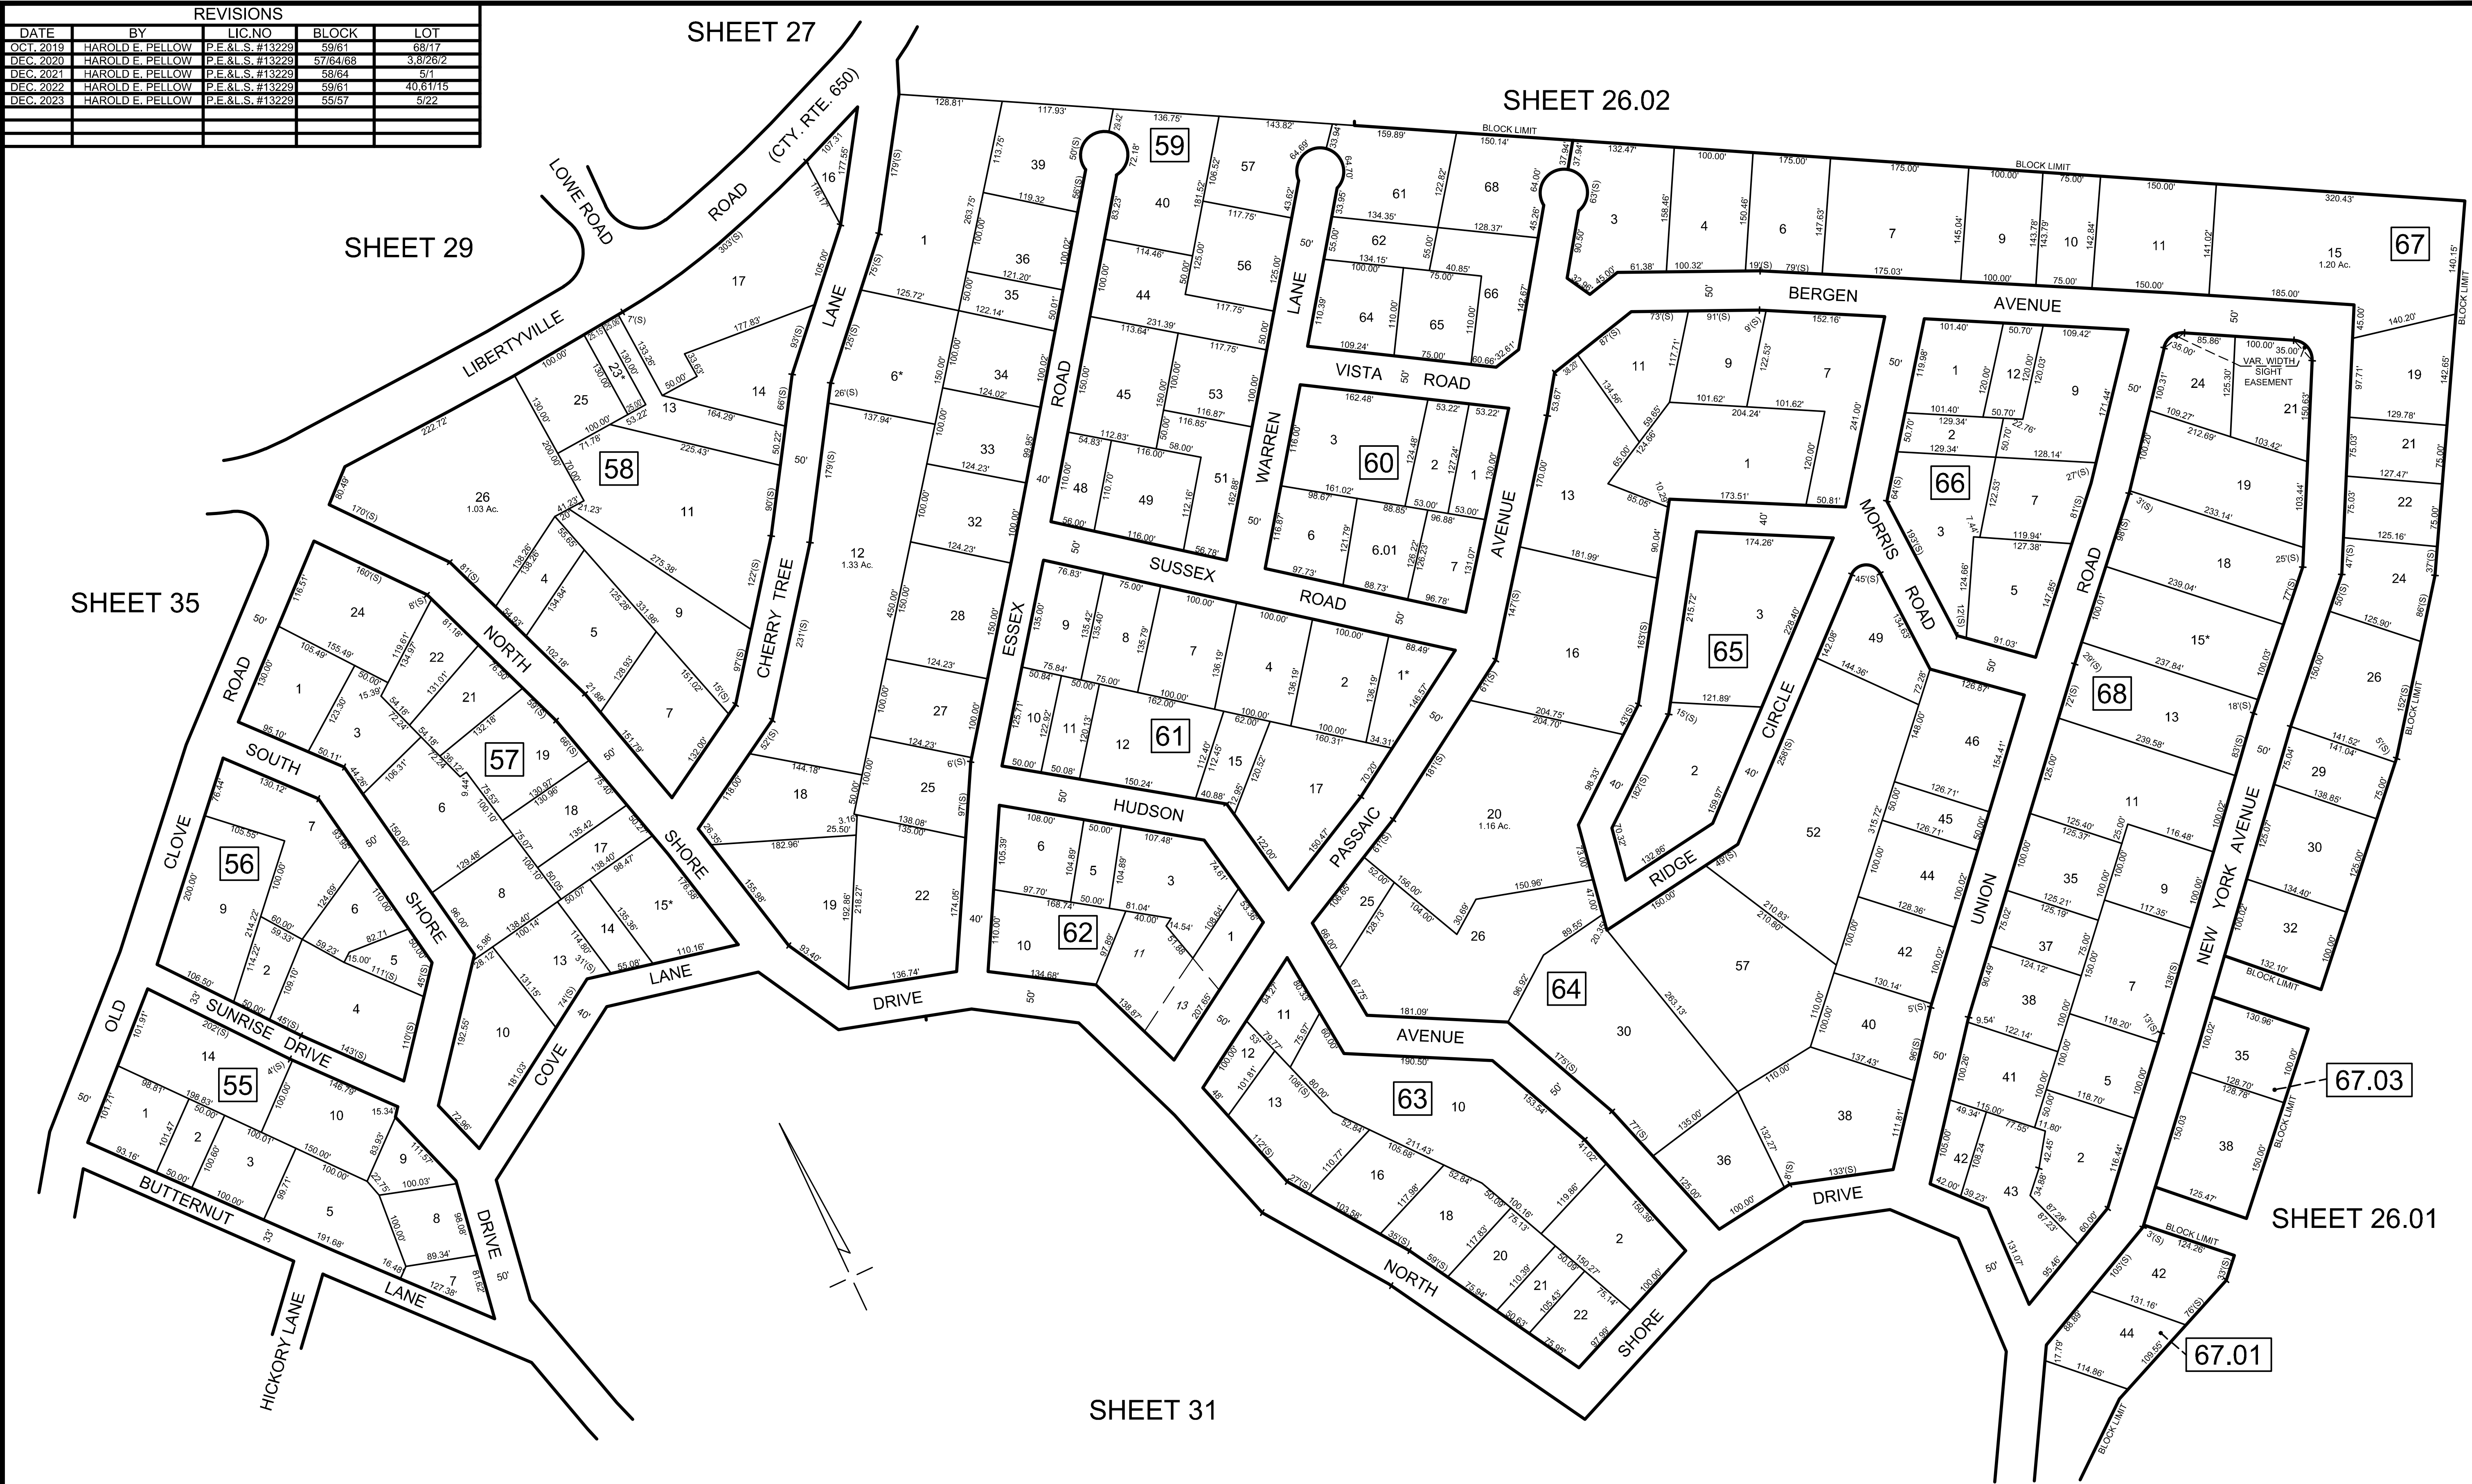

EXEMPT LOTS *			
BLOCK	LOT	ACREAGE	REASON FOR EXEMPTION
57	15	0.36	TOWNSHIP OF WANTAGE
58	23	0.07	TOWNSHIP OF WANTAGE
59	6	0.46	TOWNSHIP OF WANTAGE
61	1	0.18	TOWNSHIP OF WANTAGE
68	15	0.55	NJ HOUSING & MORTGAGE FINANCE

MAP REFERENCES:

1. THIS SHEET HAS BEEN REDRAWN USING COMPUTER AIDED DRAFTING/DESIGN (CAD/D) BASED ON THE MAPS PREPARED BY: J.L. JACOBS & COMPANY, DATED OCT. 1969; WM. J. GOLDSMITH, DATED NOV. 1965; AND EDWARD P. BRANDS, DATED JUNE 1989; AND THE GENERAL REVISIONS THERETO, PRIOR TO JUNE 2015. FOR REVISIONS AND CONDITIONS PRIOR TO JUNE 2015, SEE APPROVED ORIGINAL MAPS ON FILE IN THE MUNICIPAL TAX ASSESSOR'S OFFICE.

NEW JERSEY DEPARTMENT OF THE TREASURY
DIVISION OF TAXATION
APPROVED AS A TAX MAP PURSUANT TO THE AUTHORITY OF
N.J.S.A. 54:1-15 AND N.J.S.A. 54:50-1
FOR THE DIRECTOR, DIVISION OF TAXATION

Shelly P. Kelly
Shelly P. Kelly, C.T.A., Chief Property Administration Representative

DATE NOV 21 2016 SERIAL NO. 1075


TAX MAP
TOWNSHIP OF
WANTAGE

SUSSEX COUNTY
SCALE: 1" = 100'

NEW JERSEY
OCTOBER 2015

HAROLD E. PELLOW

NEW JERSEY PROFESSIONAL ENGINEER AND
LAND SURVEYOR, LIC. #13229
HAROLD E. PELLOW & ASSOCIATES, INC.
17 PLAINS ROAD, AUGUSTA, NEW JERSEY
CERTIFICATE OF AUTHORIZATION NO. 24GA2759300

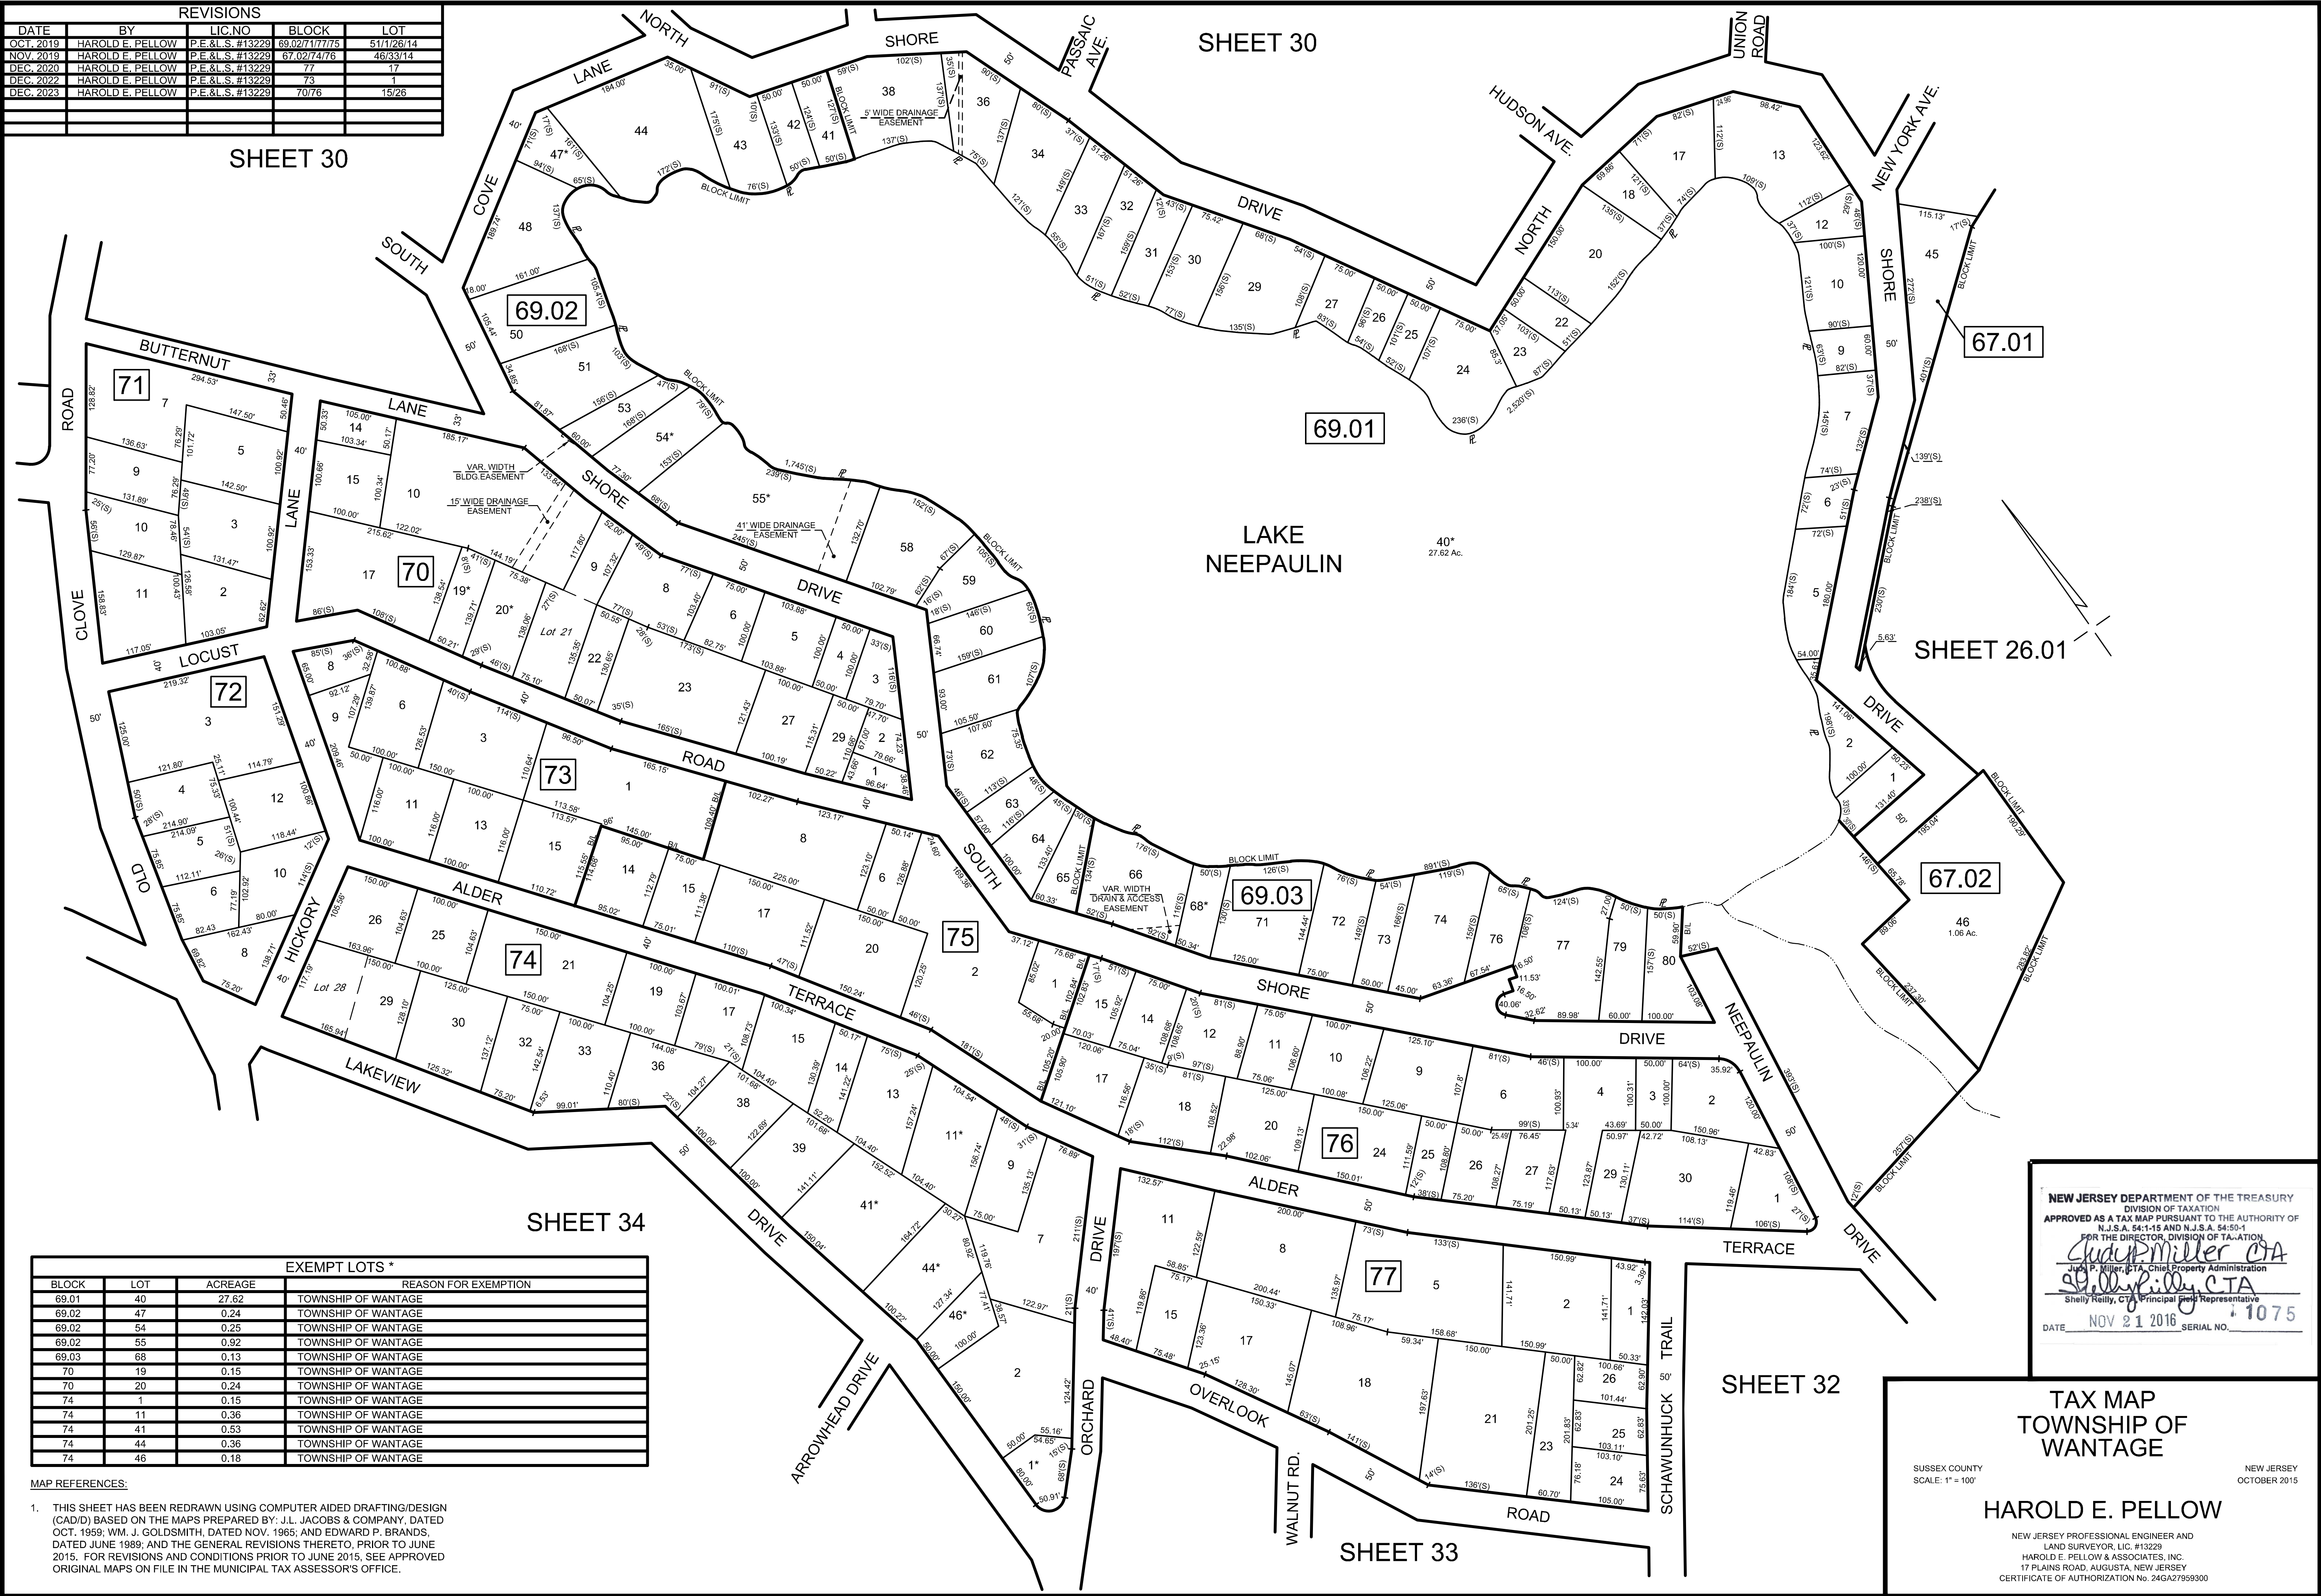

REVISIONS				
DATE	BY	LIC. NO.	BLOCK	LOT
OCT. 2019	HAROLD E. PELLOW	P.E. & L.S. #13229	69.02/71/77/75	51/1/26/14
NOV. 2019	HAROLD E. PELLOW	P.E. & L.S. #13229	67.02/74/76	46/33/14
DEC. 2020	HAROLD E. PELLOW	P.E. & L.S. #13229	77	17
DEC. 2022	HAROLD E. PELLOW	P.E. & L.S. #13229	73	1
DEC. 2023	HAROLD E. PELLOW	P.E. & L.S. #13229	70/76	15/26


EXEMPT LOTS *			
BLOCK	LOT	ACREAGE	REASON FOR EXEMPTION
69.01	40	27.62	TOWNSHIP OF WANTAGE
69.02	47	0.24	TOWNSHIP OF WANTAGE
69.02	54	0.25	TOWNSHIP OF WANTAGE
69.02	55	0.92	TOWNSHIP OF WANTAGE
69.03	68	0.13	TOWNSHIP OF WANTAGE
70	19	0.15	TOWNSHIP OF WANTAGE
70	20	0.24	TOWNSHIP OF WANTAGE
74	1	0.15	TOWNSHIP OF WANTAGE
74	11	0.36	TOWNSHIP OF WANTAGE
74	41	0.53	TOWNSHIP OF WANTAGE
74	44	0.36	TOWNSHIP OF WANTAGE
74	46	0.18	TOWNSHIP OF WANTAGE


MAP REFERENCES:

1. THIS SHEET HAS BEEN REDRAWN USING COMPUTER AIDED DRAFTING/DESIGN (CAD/D) BASED ON THE MAPS PREPARED BY: J.L. JACOBS & COMPANY, DATED OCT. 1959; WM. J. GOLDSMITH, DATED NOV. 1965; AND EDWARD P. BRANDS, DATED JUNE 1989; AND THE GENERAL REVISIONS THERETO, PRIOR TO JUNE 2015. FOR REVISIONS AND CONDITIONS PRIOR TO JUNE 2015, SEE APPROVED ORIGINAL MAPS ON FILE IN THE MUNICIPAL TAX ASSESSOR'S OFFICE.

NEW JERSEY DEPARTMENT OF THE TREASURY
DIVISION OF TAXATION
APPROVED AS A TAX MAP PURSUANT TO THE AUTHORITY OF
N.J.S.A. 54:1-15 AND N.J.S.A. 54:50-1
FOR THE DIRECTOR, DIVISION OF TAXATION
Shelly Pellow, CTA
Shelly Pellow, CTA, Chief Property Administration
Shelly Pellow, CTA, Principal and Representative
DATE NOV 21 2016 SERIAL NO. 1075

TAX MAP
TOWNSHIP OF
WANTAGE
SUSSEX COUNTY
SCALE: 1" = 100'
NEW JERSEY
OCTOBER 2015
HAROLD E. PELLOW
NEW JERSEY PROFESSIONAL ENGINEER AND
LAND SURVEYOR, LIC. #13229
HAROLD E. PELLOW & ASSOCIATES, INC.
17 PLAINS ROAD, AUGUSTA, NEW JERSEY
CERTIFICATE OF AUTHORIZATION NO. 24GA27959300

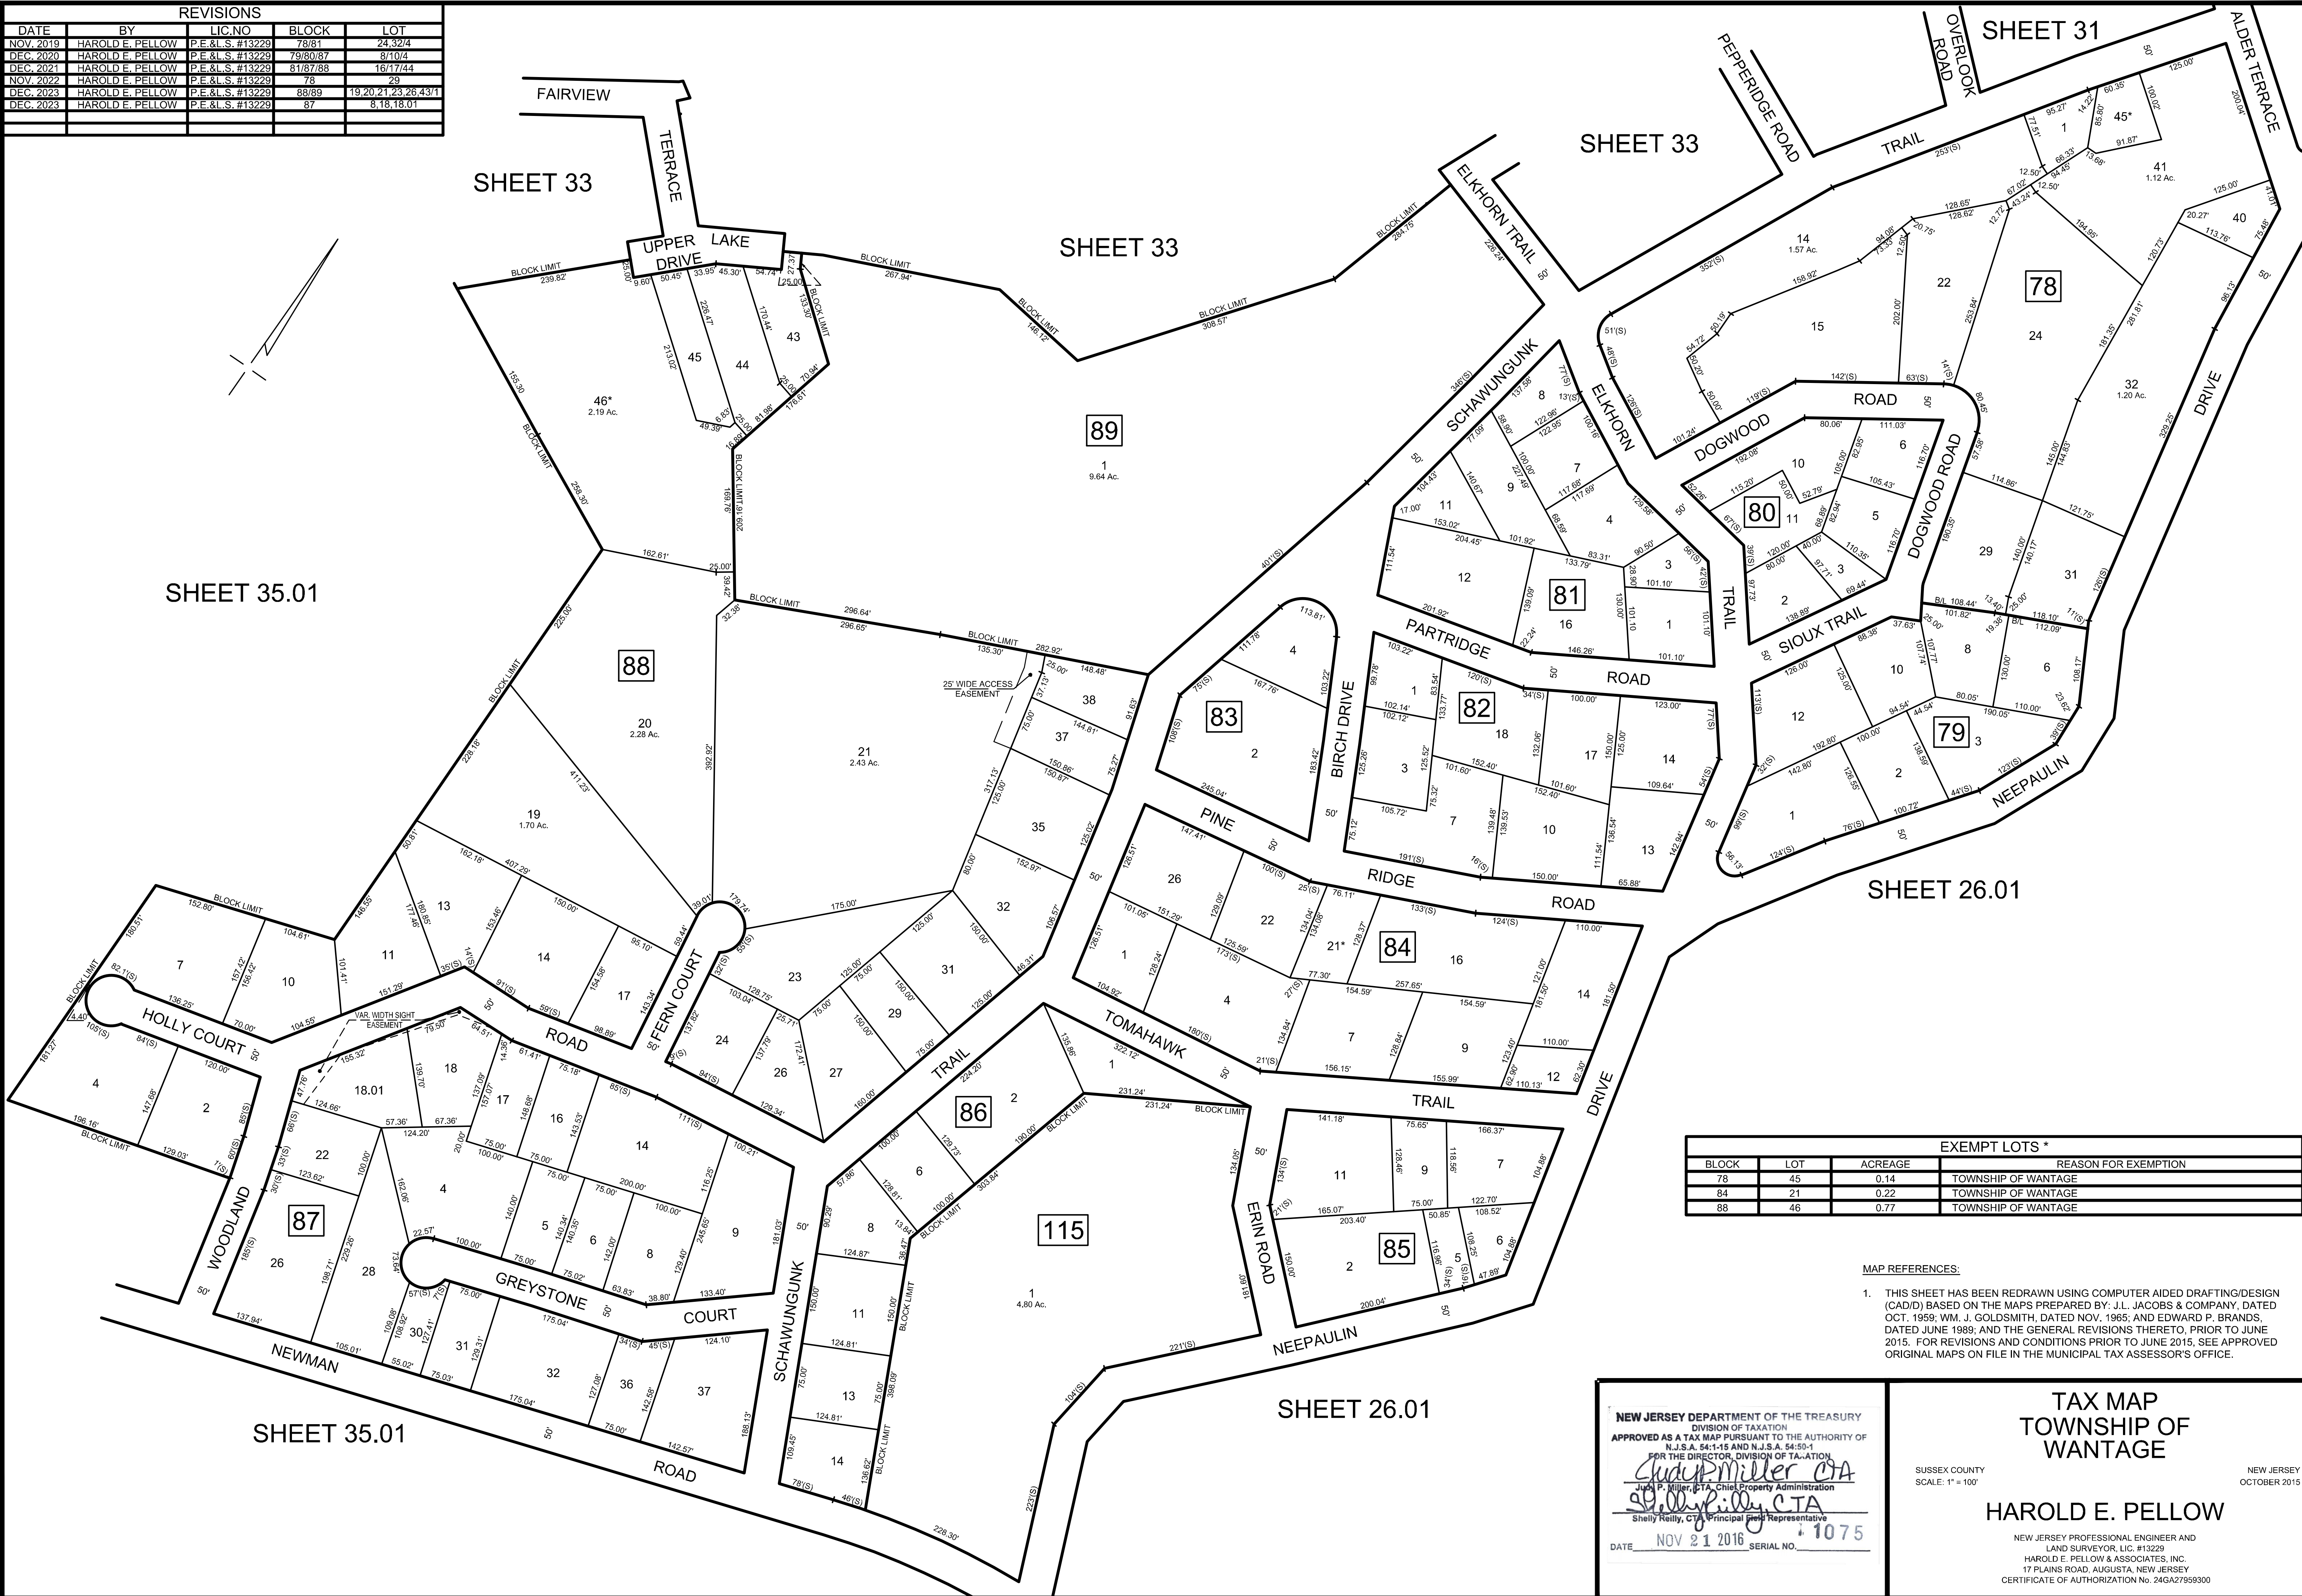

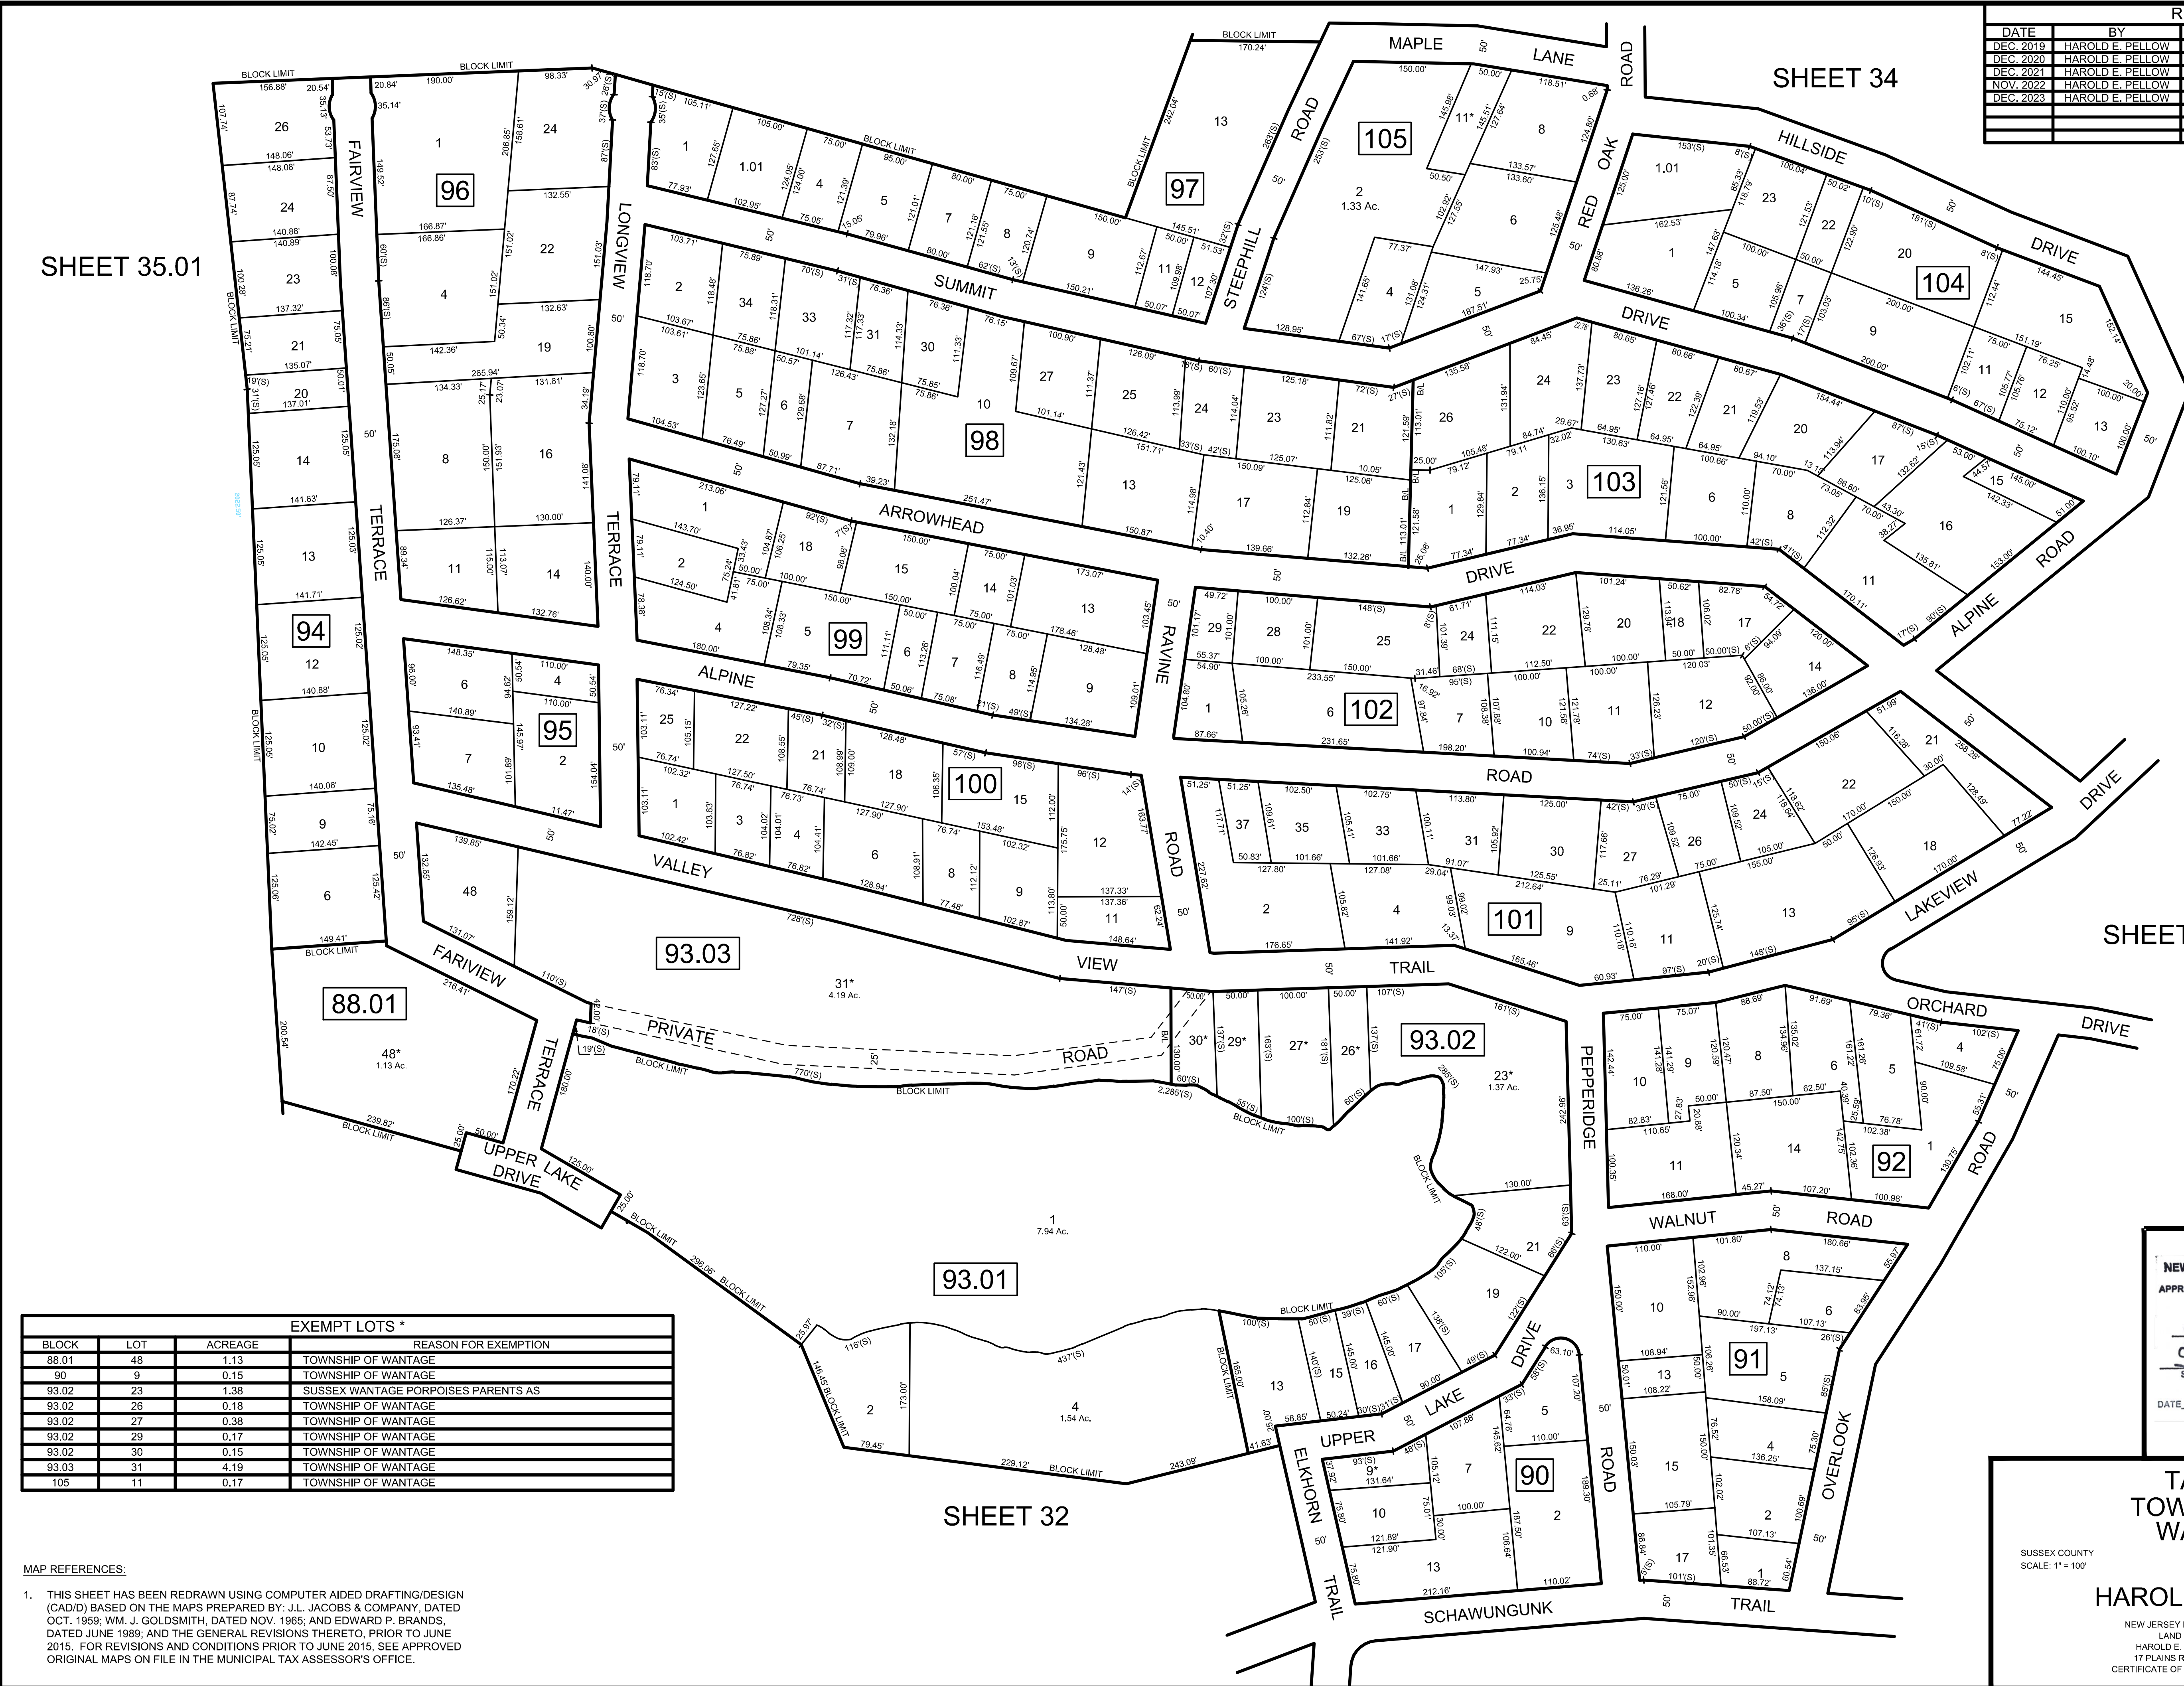

REVISIONS				
DATE	BY	LIC.NO	BLOCK	LOT
DEC. 2019	HAROLD E. PELLOW	P.E.&L.S. #13229	96/101/103	1/4/24
DEC. 2020	HAROLD E. PELLOW	P.E.&L.S. #13229	94/101/105	26/9/8
DEC. 2021	HAROLD E. PELLOW	P.E.&L.S. #13229	92/99/100	1/11/5/11
NOV. 2022	HAROLD E. PELLOW	P.E.&L.S. #13229	92/97/103	8/5/3
DEC. 2023	HAROLD E. PELLOW	P.E.&L.S. #13229	92/94/98	8/14/20/7

SHEET 35.01

SHEET 34

SHEET 31

SHEET 32


EXEMPT LOTS *			
BLOCK	LOT	ACREAGE	REASON FOR EXEMPTION
88.01	48	1.13	TOWNSHIP OF WANTAGE
90	9	0.15	TOWNSHIP OF WANTAGE
93.02	23	1.38	SUSSEX WANTAGE PORPOISES PARENTS AS
93.02	26	0.18	TOWNSHIP OF WANTAGE
93.02	27	0.38	TOWNSHIP OF WANTAGE
93.02	29	0.17	TOWNSHIP OF WANTAGE
93.02	30	0.15	TOWNSHIP OF WANTAGE
93.03	31	4.19	TOWNSHIP OF WANTAGE
105	11	0.17	TOWNSHIP OF WANTAGE

MAP REFERENCES:

- THIS SHEET HAS BEEN REDRAWN USING COMPUTER AIDED DRAFTING/DESIGN (CAIDD) BASED ON THE MAPS PREPARED BY: J.L. JACOBS & COMPANY, DATED OCT. 1959; WM. J. GOLDSMITH, DATED NOV. 1965; AND EDWARD P. BRANDS, DATED JUNE 1989; AND THE GENERAL REVISIONS THERETO, PRIOR TO JUNE 2015. FOR REVISIONS AND CONDITIONS PRIOR TO JUNE 2015, SEE APPROVED ORIGINAL MAPS ON FILE IN THE MUNICIPAL TAX ASSESSOR'S OFFICE.

NEW JERSEY DEPARTMENT OF THE TREASURY
DIVISION OF TAXATION
APPROVED AS A TAX MAP PURSUANT TO THE AUTHORITY OF
N.J.S.A. 54:1-15 AND N.J.S.A. 54:50-1
FOR THE DIRECTOR, DIVISION OF TAXATION
Shelly Miller, CTA
Shelly Miller, CTA, Chief Property Administration
Shelly Miller, CTA
Shelly Miller, CTA, Principal and Representative
DATE NOV 21 2016 SERIAL NO. 1075

TAX MAP
TOWNSHIP OF
WANTAGE
SUSSEX COUNTY
SCALE: 1" = 100'
NEW JERSEY
OCTOBER 2015
HAROLD E. PELLOW
NEW JERSEY PROFESSIONAL ENGINEER AND
LAND SURVEYOR, LIC. #13229
HAROLD E. PELLOW & ASSOCIATES, INC.
17 PLAINS ROAD, AUGUSTA, NEW JERSEY
CERTIFICATE OF AUTHORIZATION NO. 24GA27959300

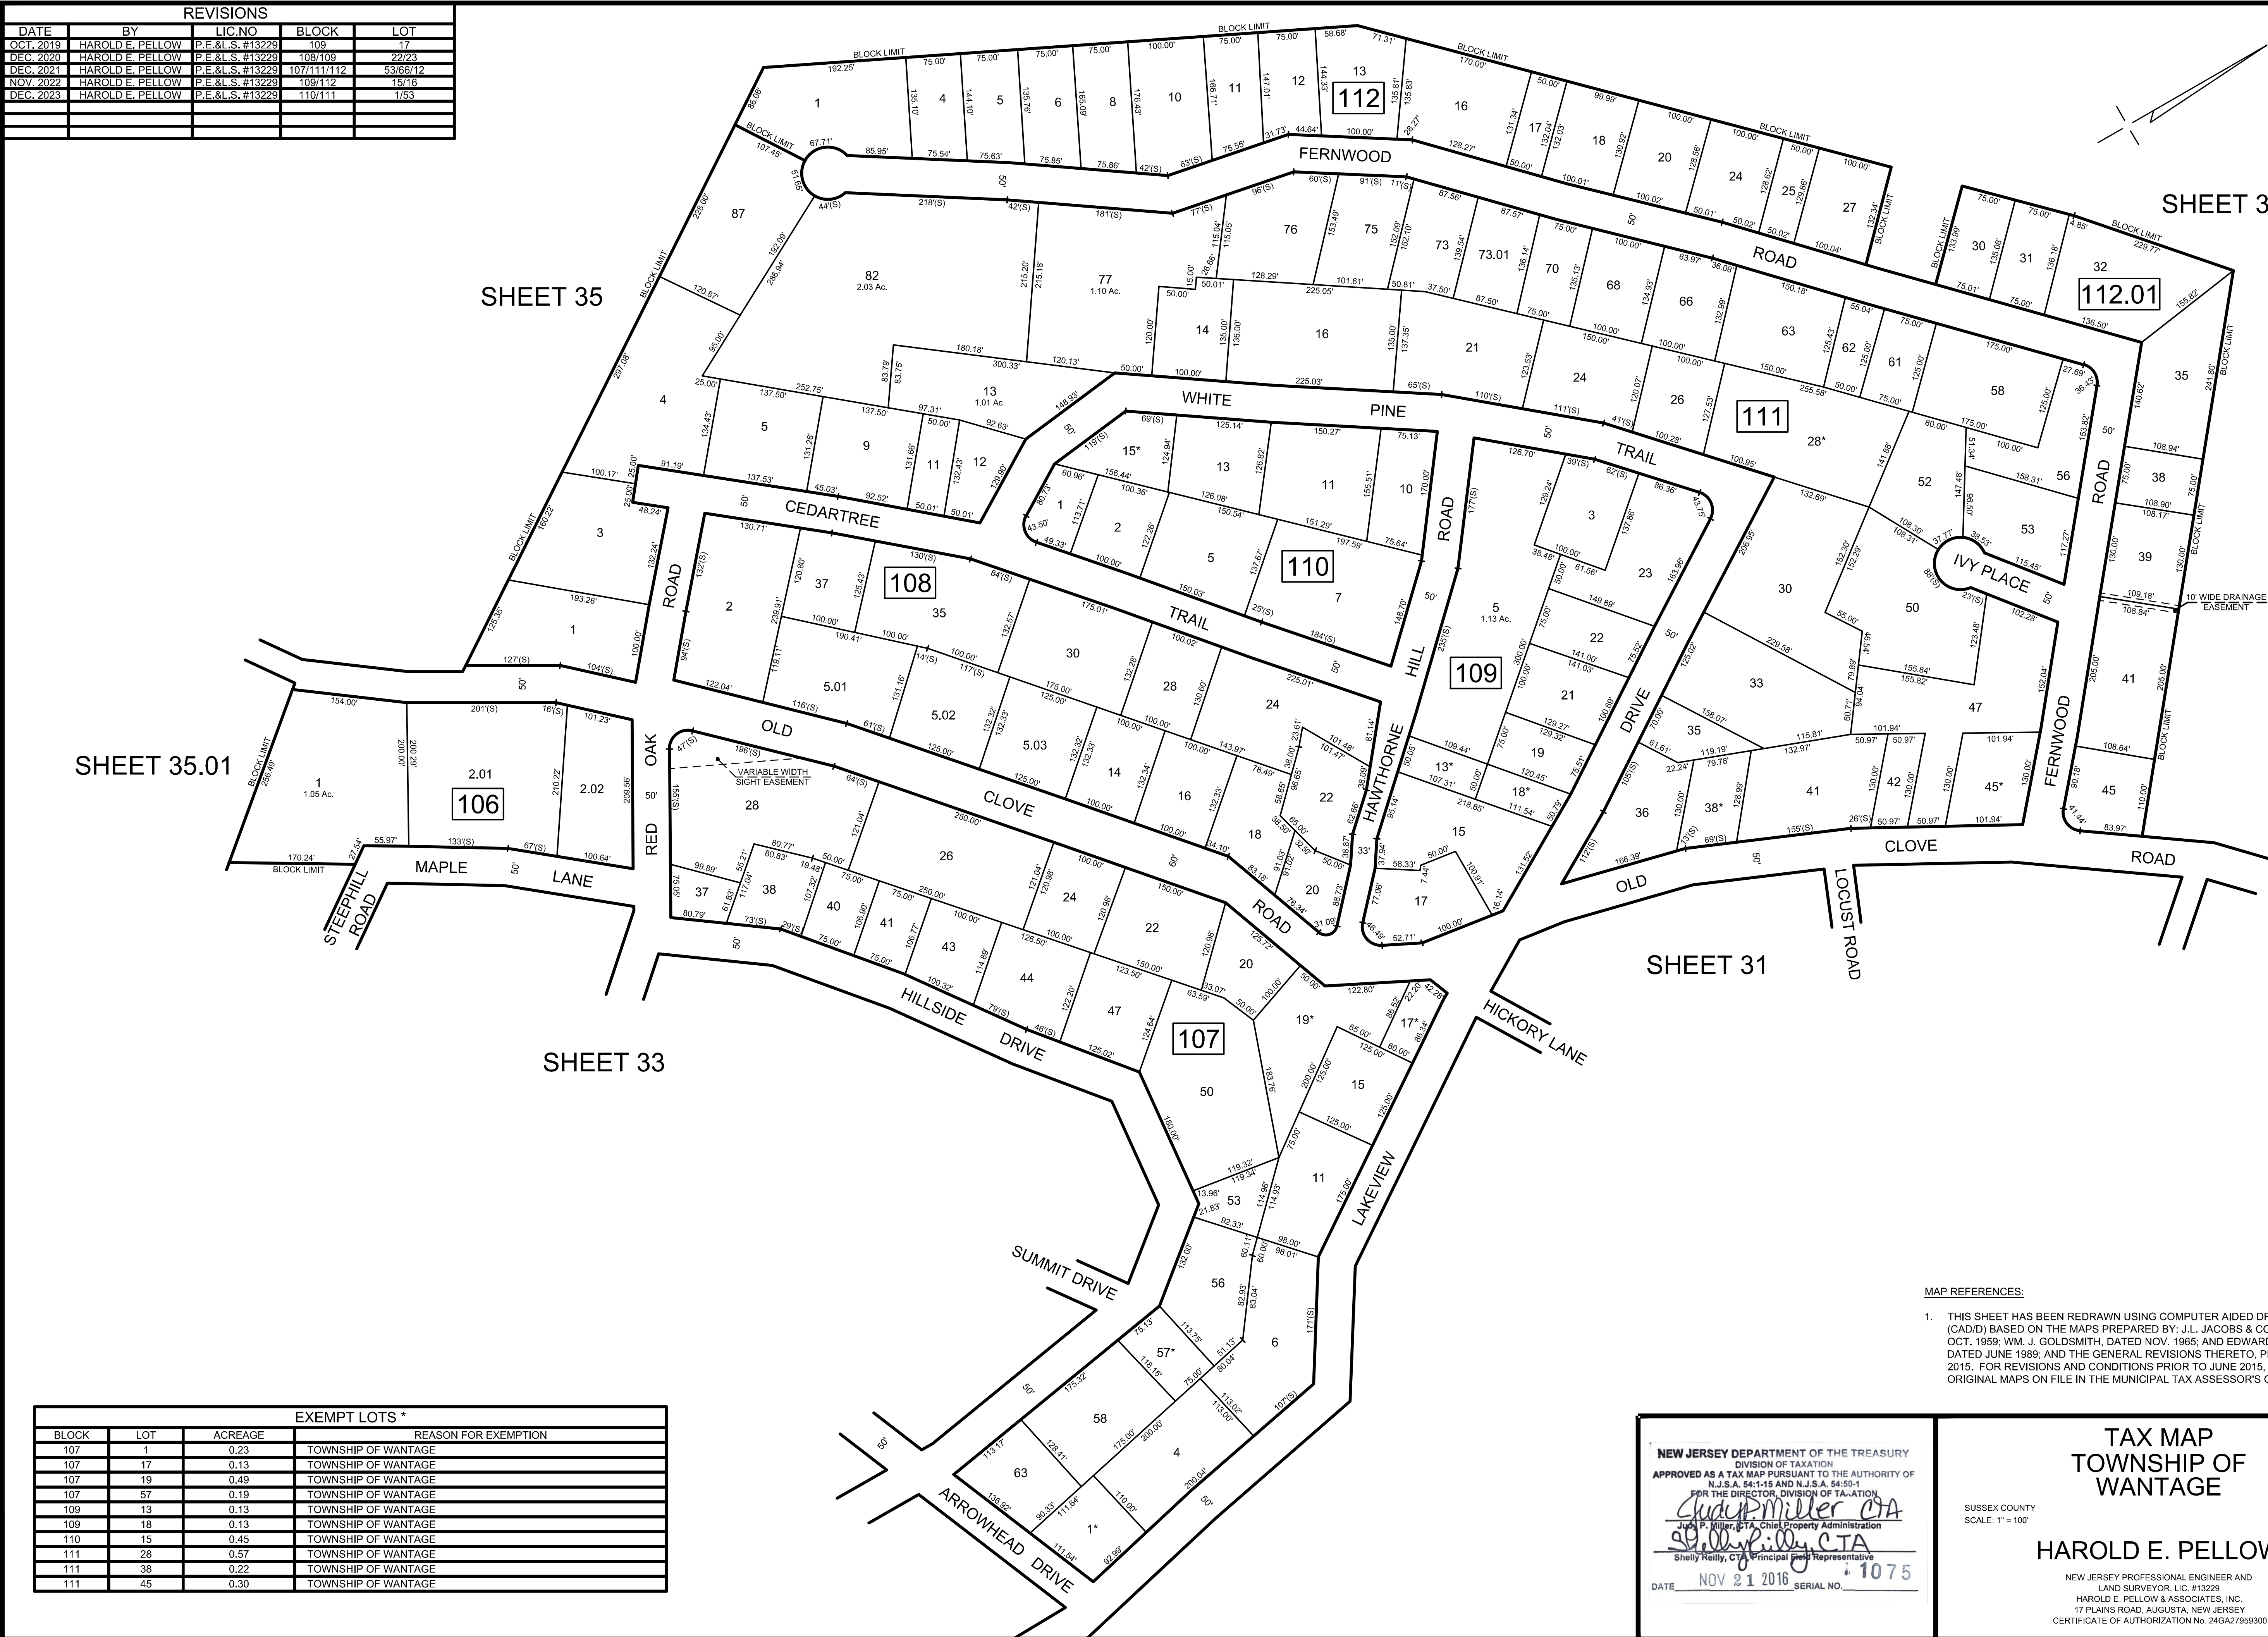

REVISIONS				
DATE	BY	LIC.NO	BLOCK	LOT
OCT. 2019	HAROLD E. PELLOW	P.E.&L.S. #13229	109	17
DEC. 2020	HAROLD E. PELLOW	P.E.&L.S. #13229	108/109	22/23
DEC. 2021	HAROLD E. PELLOW	P.E.&L.S. #13229	107/111/112	53/66/12
NOV. 2022	HAROLD E. PELLOW	P.E.&L.S. #13229	109/112	15/16
DEC. 2023	HAROLD E. PELLOW	P.E.&L.S. #13229	110/111	1/53

EXEMPT LOTS *			
BLOCK	LOT	ACREAGE	REASON FOR EXEMPTION
107	1	0.23	TOWNSHIP OF WANTAGE
107	17	0.13	TOWNSHIP OF WANTAGE
107	19	0.49	TOWNSHIP OF WANTAGE
107	57	0.19	TOWNSHIP OF WANTAGE
109	13	0.13	TOWNSHIP OF WANTAGE
109	18	0.13	TOWNSHIP OF WANTAGE
110	15	0.45	TOWNSHIP OF WANTAGE
111	28	0.57	TOWNSHIP OF WANTAGE
111	38	0.22	TOWNSHIP OF WANTAGE
111	45	0.30	TOWNSHIP OF WANTAGE


- MAP REFERENCES:
- THIS SHEET HAS BEEN REDRAWN USING COMPUTER AIDED DRAFTING/DESIGN (CAD/D) BASED ON THE MAPS PREPARED BY: J.L. JACOBS & COMPANY, DATED OCT. 1959; WM. J. GOLDSMITH, DATED NOV. 1965; AND EDWARD P. BRANDS, DATED JUNE 1989; AND THE GENERAL REVISIONS THERETO, PRIOR TO JUNE 2015. FOR REVISIONS AND CONDITIONS PRIOR TO JUNE 2015, SEE APPROVED ORIGINAL MAPS ON FILE IN THE MUNICIPAL TAX ASSESSOR'S OFFICE.

NEW JERSEY DEPARTMENT OF THE TREASURY
DIVISION OF TAXATION
APPROVED AS A TAX MAP PURSUANT TO THE AUTHORITY OF
N.J.S.A. 54:1-15 AND N.J.S.A. 54:50-1
FOR THE DIRECTOR, DIVISION OF TAXATION
Shelly P. Kelly CTA
Shelly P. Kelly, CTA, Principal and Representative
DATE NOV 21 2016 SERIAL NO. 1075

TAX MAP
TOWNSHIP OF
WANTAGE
SUSSEX COUNTY
SCALE: 1" = 100'
NEW JERSEY
OCTOBER 2015
HAROLD E. PELLOW
NEW JERSEY PROFESSIONAL ENGINEER AND
LAND SURVEYOR, LIC. #13229
HAROLD E. PELLOW & ASSOCIATES, INC.
17 PLAINS ROAD, AUGUSTA, NEW JERSEY
CERTIFICATE OF AUTHORIZATION NO. 24GA27959300

REVISIONS				
DATE	BY	LIC.NO	BLOCK	LOT
OCT. 2018	HAROLD E. PELLOW	#13229	114	4.21 & 4.22
DEC. 2018	HAROLD E. PELLOW	#13229	116	6.01, 6.14 & 6.15
DEC. 2019	HAROLD E. PELLOW	#13229	114	4.23
DEC. 2020	HAROLD E. PELLOW	#13229	114	4.02

EXEMPT LOTS *			
BLOCK	LOT	ACREAGE	REASON FOR EXEMPTION
116	20.02	4.98	SUSSEX COUNTY

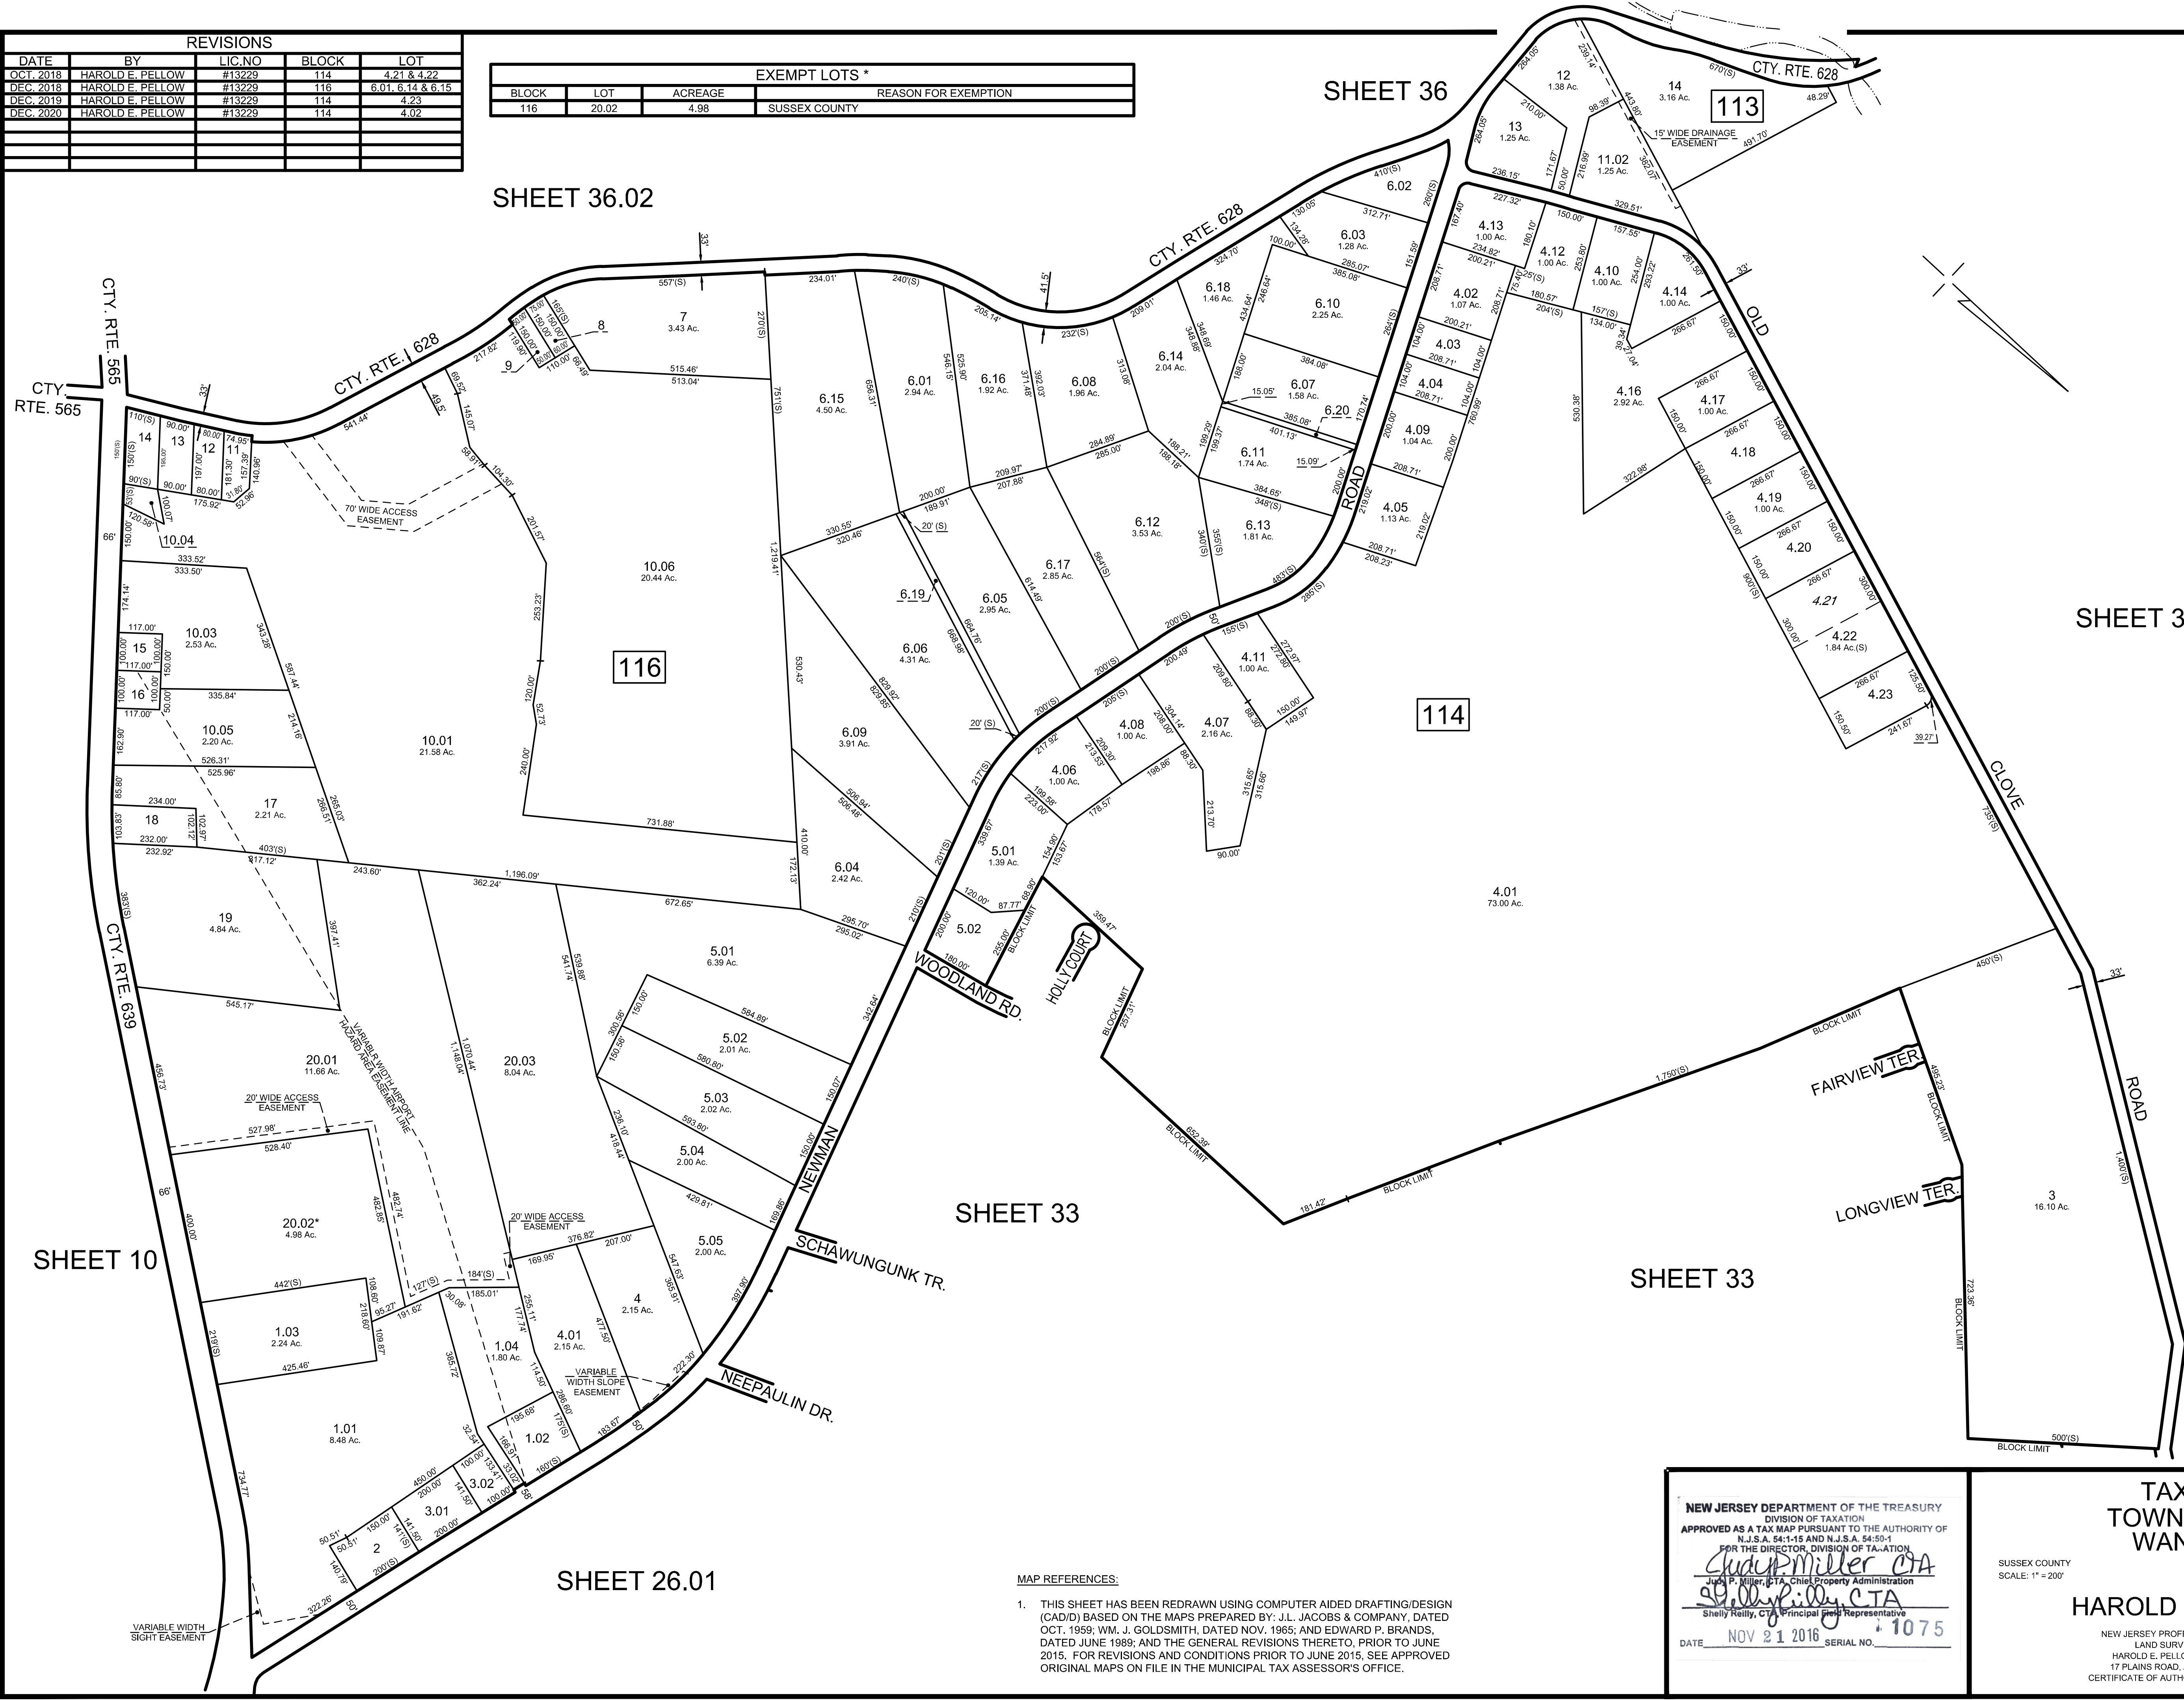


MAP REFERENCES:

1. THIS SHEET HAS BEEN REDRAWN USING COMPUTER AIDED DRAFTING/DESIGN (CAD/D) BASED ON THE MAPS PREPARED BY: J.L. JACOBS & COMPANY, DATED OCT. 1959; WM. J. GOLDSMITH, DATED NOV. 1965; AND EDWARD P. BRANDS, DATED JUNE 1989; AND THE GENERAL REVISIONS THERETO, PRIOR TO JUNE 2015. FOR REVISIONS AND CONDITIONS PRIOR TO JUNE 2015, SEE APPROVED ORIGINAL MAPS ON FILE IN THE MUNICIPAL TAX ASSESSOR'S OFFICE.

NEW JERSEY DEPARTMENT OF THE TREASURY
DIVISION OF TAXATION
APPROVED AS A TAX MAP PURSUANT TO THE AUTHORITY OF
N.J.S.A. 54:1-15 AND N.J.S.A. 54:50-1
FOR THE DIRECTOR, DIVISION OF TAXATION
Shelly P. Miller CTA
Shelly P. Miller, CTA, Chief Property Administration
DATE NOV 21 2016 SERIAL NO. 1075

TAX MAP
TOWNSHIP OF
WANTAGE
SUSSEX COUNTY
SCALE: 1" = 200'
NEW JERSEY
OCTOBER 2015
HAROLD E. PELLOW
NEW JERSEY PROFESSIONAL ENGINEER AND
LAND SURVEYOR, LIC. #13229
HAROLD E. PELLOW & ASSOCIATES, INC.
17 PLAINS ROAD, AUGUSTA, NEW JERSEY
CERTIFICATE OF AUTHORIZATION NO. 24GA27959300

REVISIONS		
DATE	BY	LIC.NO

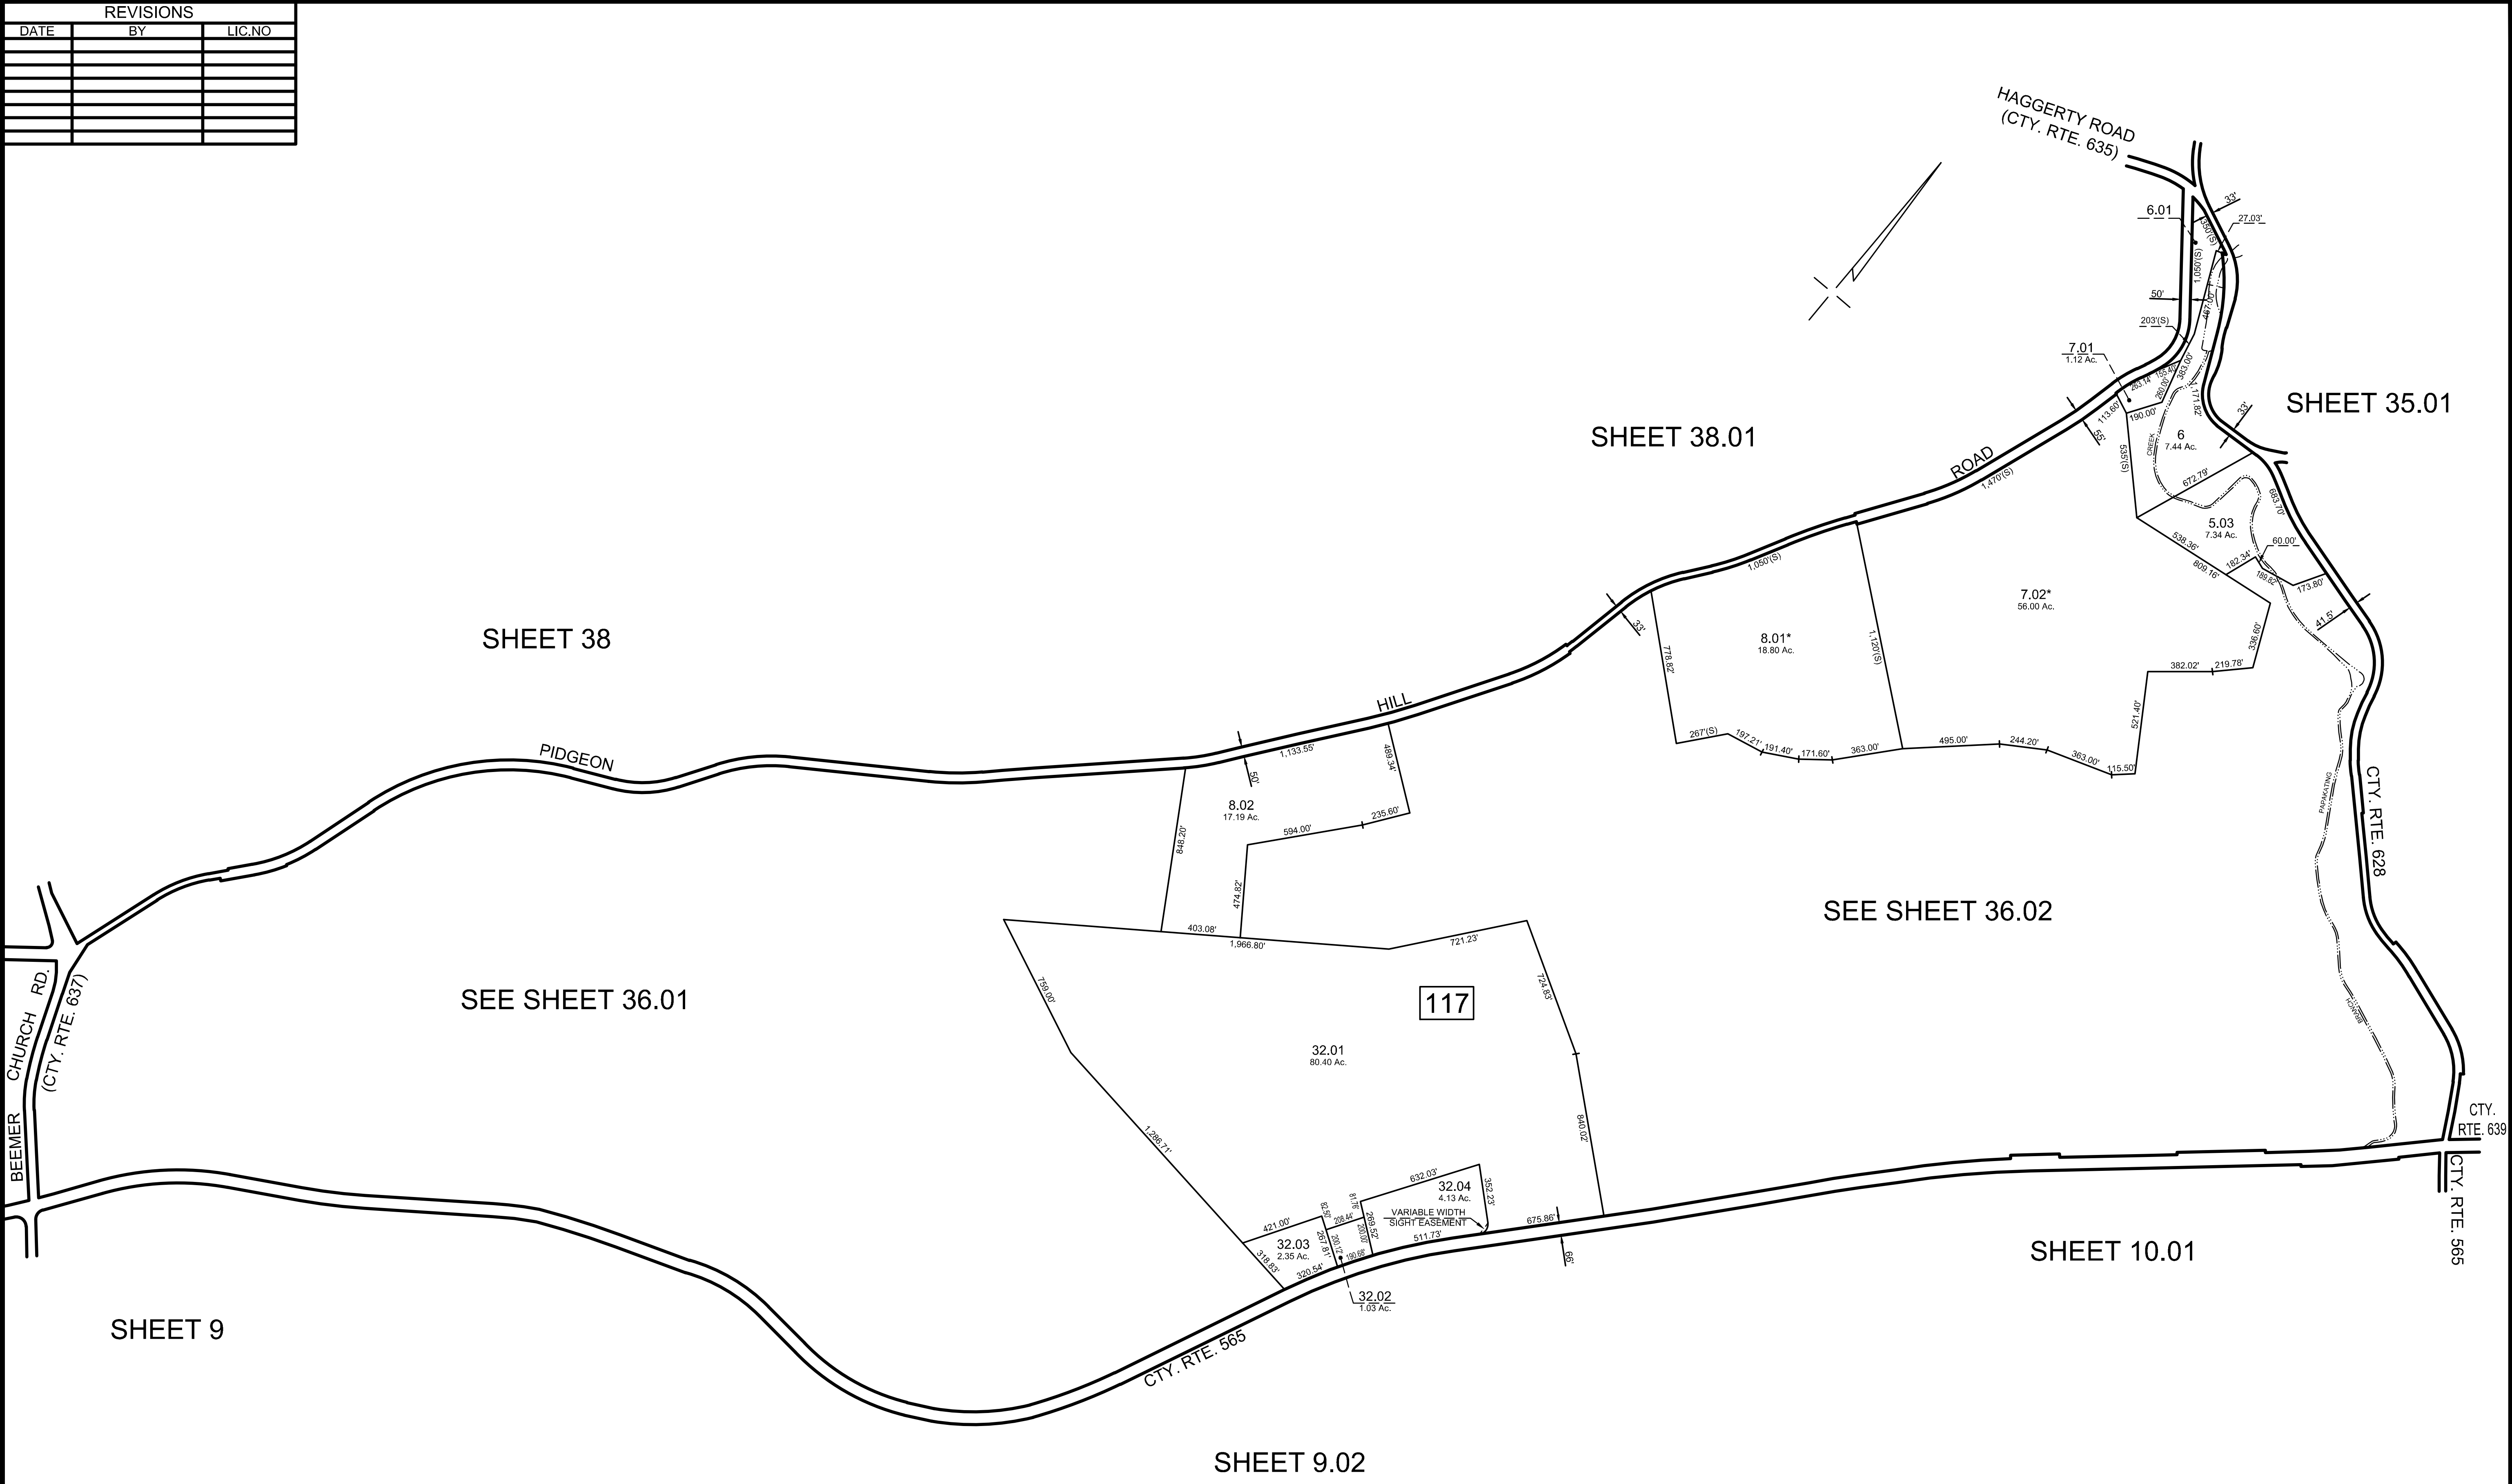

EXEMPT LOTS *			
BLOCK	LOT	ACREAGE	REASON FOR EXEMPTION
117	7.02	56.00	HIGH POINT REGIONAL HIGH SCHOOL
117	8.01	18.80	HIGH POINT REGIONAL HIGH SCHOOL

MAP REFERENCES:

1. THIS SHEET HAS BEEN REDRAWN USING COMPUTER AIDED DRAFTING/DESIGN (CADD) BASED ON THE MAPS PREPARED BY: J.L. JACOBS & COMPANY, DATED OCT. 1959; WM. J. GOLDSMITH, DATED NOV. 1965; AND EDWARD P. BRANDS, DATED JUNE 1989; AND THE GENERAL REVISIONS THERETO, PRIOR TO JUNE 2015. FOR REVISIONS AND CONDITIONS PRIOR TO JUNE 2015, SEE APPROVED ORIGINAL MAPS ON FILE IN THE MUNICIPAL TAX ASSESSOR'S OFFICE.

NEW JERSEY DEPARTMENT OF THE TREASURY
DIVISION OF TAXATION
APPROVED AS A TAX MAP PURSUANT TO THE AUTHORITY OF
N.J.S.A. 54:1-15 AND N.J.S.A. 54:50-1
FOR THE DIRECTOR, DIVISION OF TAXATION

Chad Miller CTA
Jodi P. Miller, CTA, Chief Property Administration

Shelly Reilly CTA
Shelly Reilly, CTA, Principal Field Representative

DATE NOV 21 2016 SERIAL NO. 1075

TAX MAP
TOWNSHIP OF
WANTAGE

SUSSEX COUNTY
SCALE: 1" = 400'


NEW JERSEY
OCTOBER 2015

HAROLD E. PELLOW

NEW JERSEY PROFESSIONAL ENGINEER AND
LAND SURVEYOR, LIC. #133229
HAROLD E. PELLOW & ASSOCIATES, INC.
17 PLAINS ROAD, AUGUSTA, NEW JERSEY
CERTIFICATE OF AUTHORIZATION No. 24GA2759300

REVISIONS				
DATE	BY	LIC.NO	BLOCK	LOT
OCT. 2019	HAROLD E. PELLOW	P.E.&L.S. #13229	117	22.01
DEC. 2020	HAROLD E. PELLOW	P.E.&L.S. #13229	117	14.01
DEC. 2021	HAROLD E. PELLOW	P.E.&L.S. #13229	117	11.02, 14.04, 24.01, 24.03
NOV. 2022	HAROLD E. PELLOW	P.E.&L.S. #13229	117	26.27.01, 27.05

EXEMPT LOTS *			
BLOCK	LOT	ACREAGE	REASON FOR EXEMPTION
117	17	0.78	TOWNSHIP OF WANTAGE

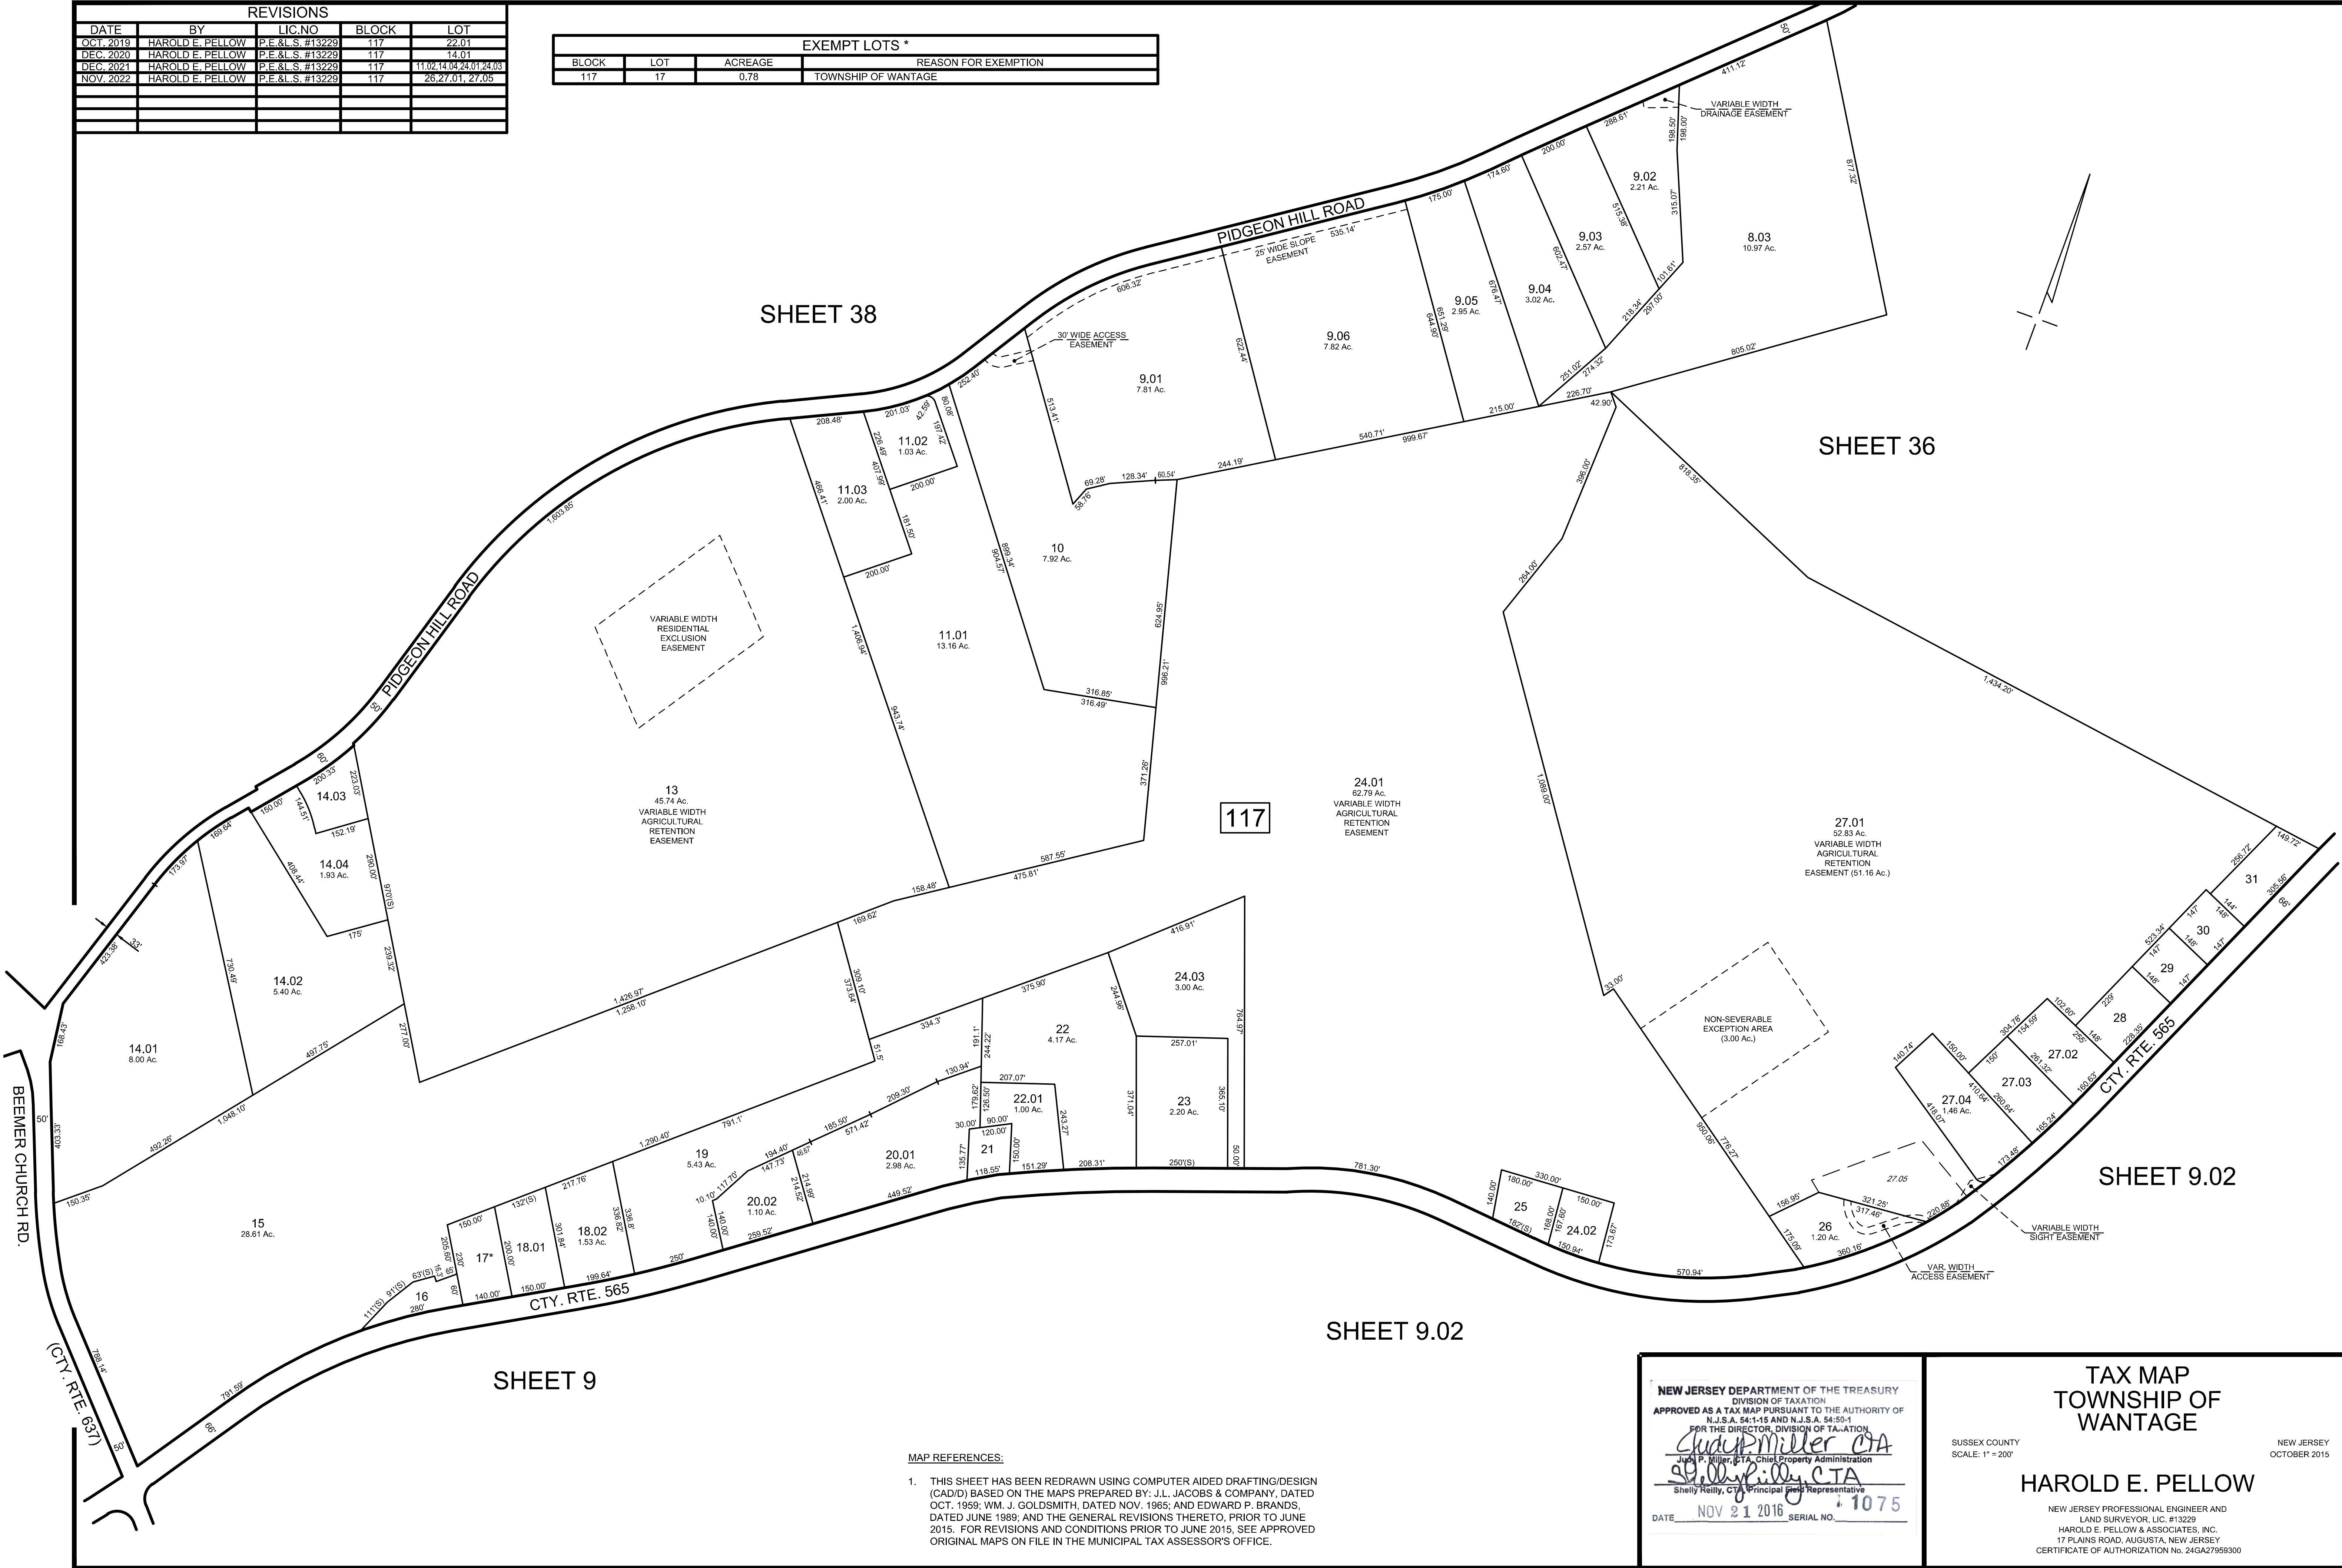


MAP REFERENCES:

1. THIS SHEET HAS BEEN REDRAWN USING COMPUTER AIDED DRAFTING/DESIGN (CAD/D) BASED ON THE MAPS PREPARED BY: J.L. JACOBS & COMPANY, DATED OCT. 1959; WM. J. GOLDSMITH, DATED NOV. 1965; AND EDWARD P. BRANDS, DATED JUNE 1989; AND THE GENERAL REVISIONS THERETO, PRIOR TO JUNE 2015. FOR REVISIONS AND CONDITIONS PRIOR TO JUNE 2015, SEE APPROVED ORIGINAL MAPS ON FILE IN THE MUNICIPAL TAX ASSESSOR'S OFFICE.

NEW JERSEY DEPARTMENT OF THE TREASURY
DIVISION OF TAXATION
APPROVED AS A TAX MAP PURSUANT TO THE AUTHORITY OF
N.J.S.A. 54:1-15 AND N.J.S.A. 54:50-1
FOR THE DIRECTOR, DIVISION OF TAXATION
Shelly P. Miller, CTA
Shelly P. Miller, CTA, Chief Property Administration
Shelly P. Miller, CTA, Principal and Representative
DATE NOV 21 2016 SERIAL NO. 1075

TAX MAP
TOWNSHIP OF WANTAGE
SUSSEX COUNTY
SCALE: 1" = 200'
NEW JERSEY
OCTOBER 2015
HAROLD E. PELLOW
NEW JERSEY PROFESSIONAL ENGINEER AND
LAND SURVEYOR, LIC. #13229
HAROLD E. PELLOW & ASSOCIATES, INC.
17 PLAINS ROAD, AUGUSTA, NEW JERSEY
CERTIFICATE OF AUTHORIZATION No. 24GA27959300

REVISIONS				
DATE	BY	LIC.NO	BLOCK	LOT
DEC. 2020	HAROLD E. PELLOW	#13229	117	37.02
DEC. 2022	HAROLD E. PELLOW	#13229	117	33

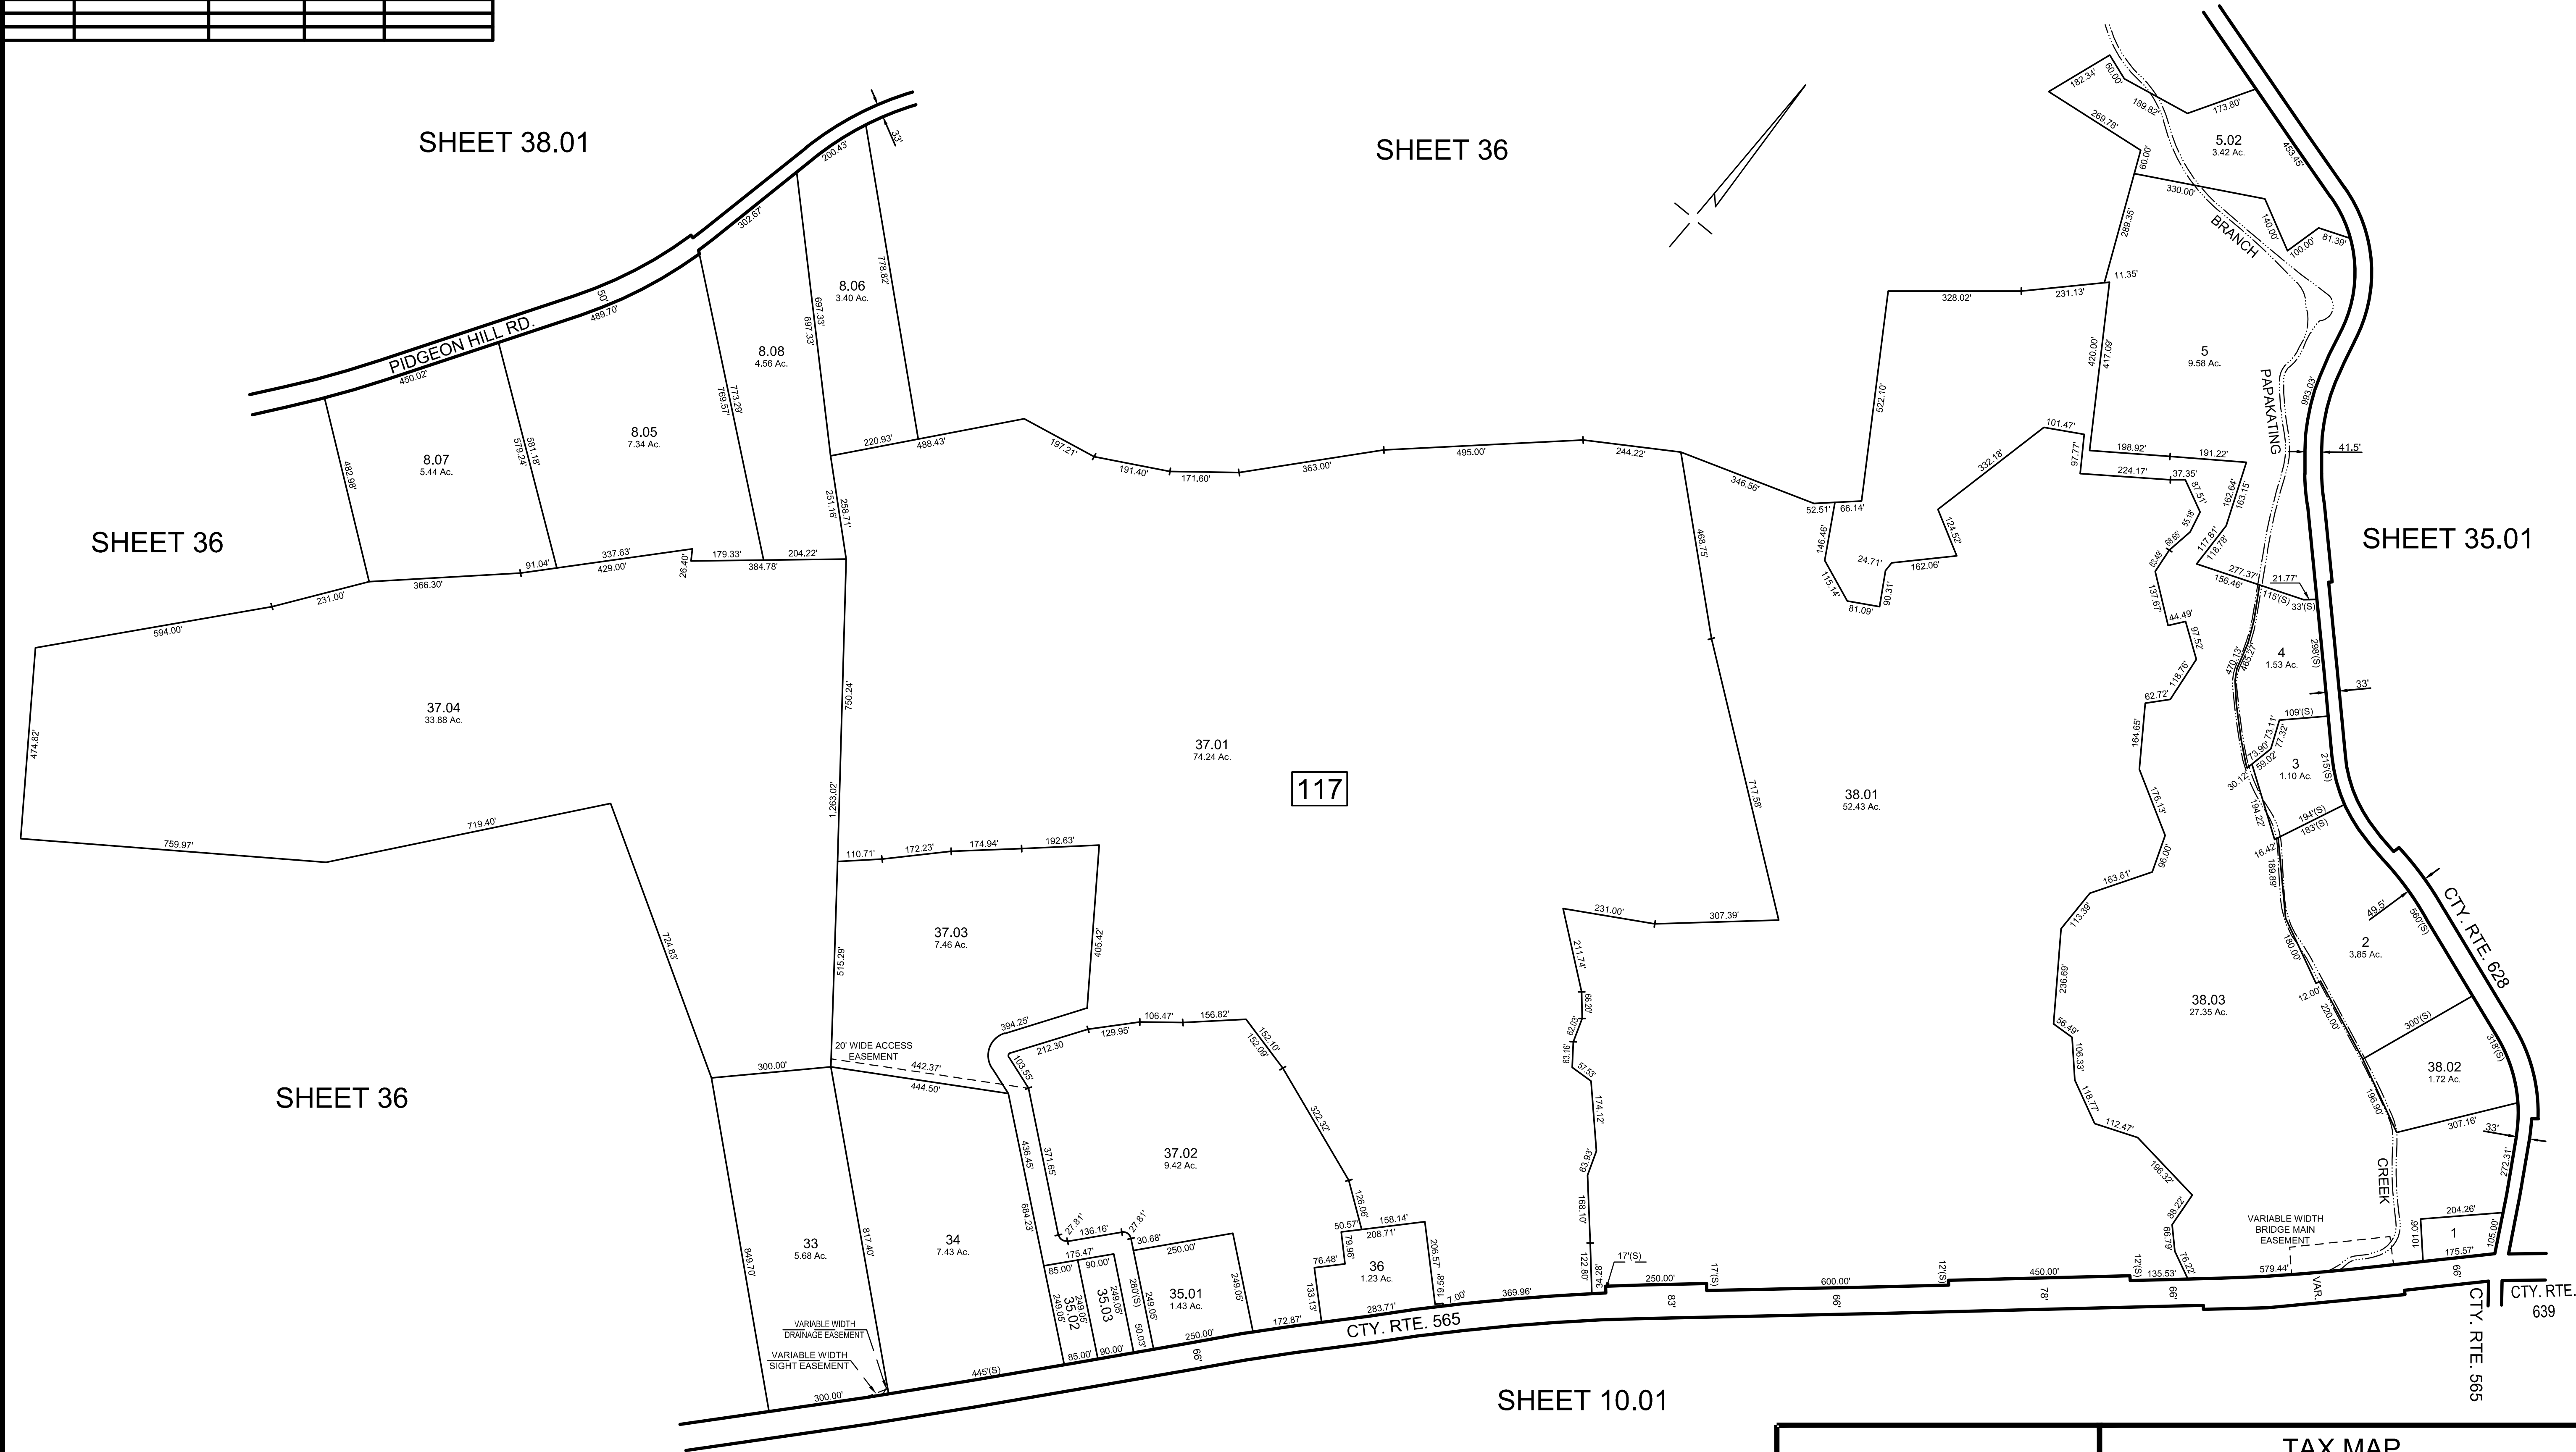

MAP REFERENCES:

1. THIS SHEET HAS BEEN REDRAWN USING COMPUTER AIDED DRAFTING/DESIGN (CAD/D) BASED ON THE MAPS PREPARED BY: J.L. JACOBS & COMPANY, DATED OCT. 1959; WM. J. GOLDSMITH, DATED NOV. 1965; AND EDWARD P. BRANDS, DATED JUNE 1989; AND THE GENERAL REVISIONS THERETO, PRIOR TO JUNE 2015. FOR REVISIONS AND CONDITIONS PRIOR TO JUNE 2015, SEE APPROVED ORIGINAL MAPS ON FILE IN THE MUNICIPAL TAX ASSESSOR'S OFFICE.

NEW JERSEY DEPARTMENT OF THE TREASURY
DIVISION OF TAXATION
APPROVED AS A TAX MAP PURSUANT TO THE AUTHORITY OF
N.J.S.A. 54:1-15 AND N.J.S.A. 54:50-1
FOR THE DIRECTOR, DIVISION OF TAXATION

John P. Miller, CTA
John P. Miller, CTA, Chief Property Administration

Sheilly Reilly, CTA, Principal Field Representative

DATE NOV 21 2016 SERIAL NO. 1075

TAX MAP
TOWNSHIP OF
WANTAGE

SUSSEX COUNTY
SCALE: 1" = 200'


NEW JERSEY
OCTOBER 2015

HAROLD E. PELLOW

NEW JERSEY PROFESSIONAL ENGINEER AND
LAND SURVEYOR, LIC. #13229
HAROLD E. PELLOW & ASSOCIATES, INC.
17 PLAINS ROAD, AUGUSTA, NEW JERSEY
CERTIFICATE OF AUTHORIZATION NO. 24GA2759300

REVISIONS		
DATE	BY	LIC.NO

EXEMPT LOTS *			
BLOCK	LOT	ACREAGE	REASON FOR EXEMPTION
118	2	0.90	BEEMERVILLE CHURCH CEMETERY

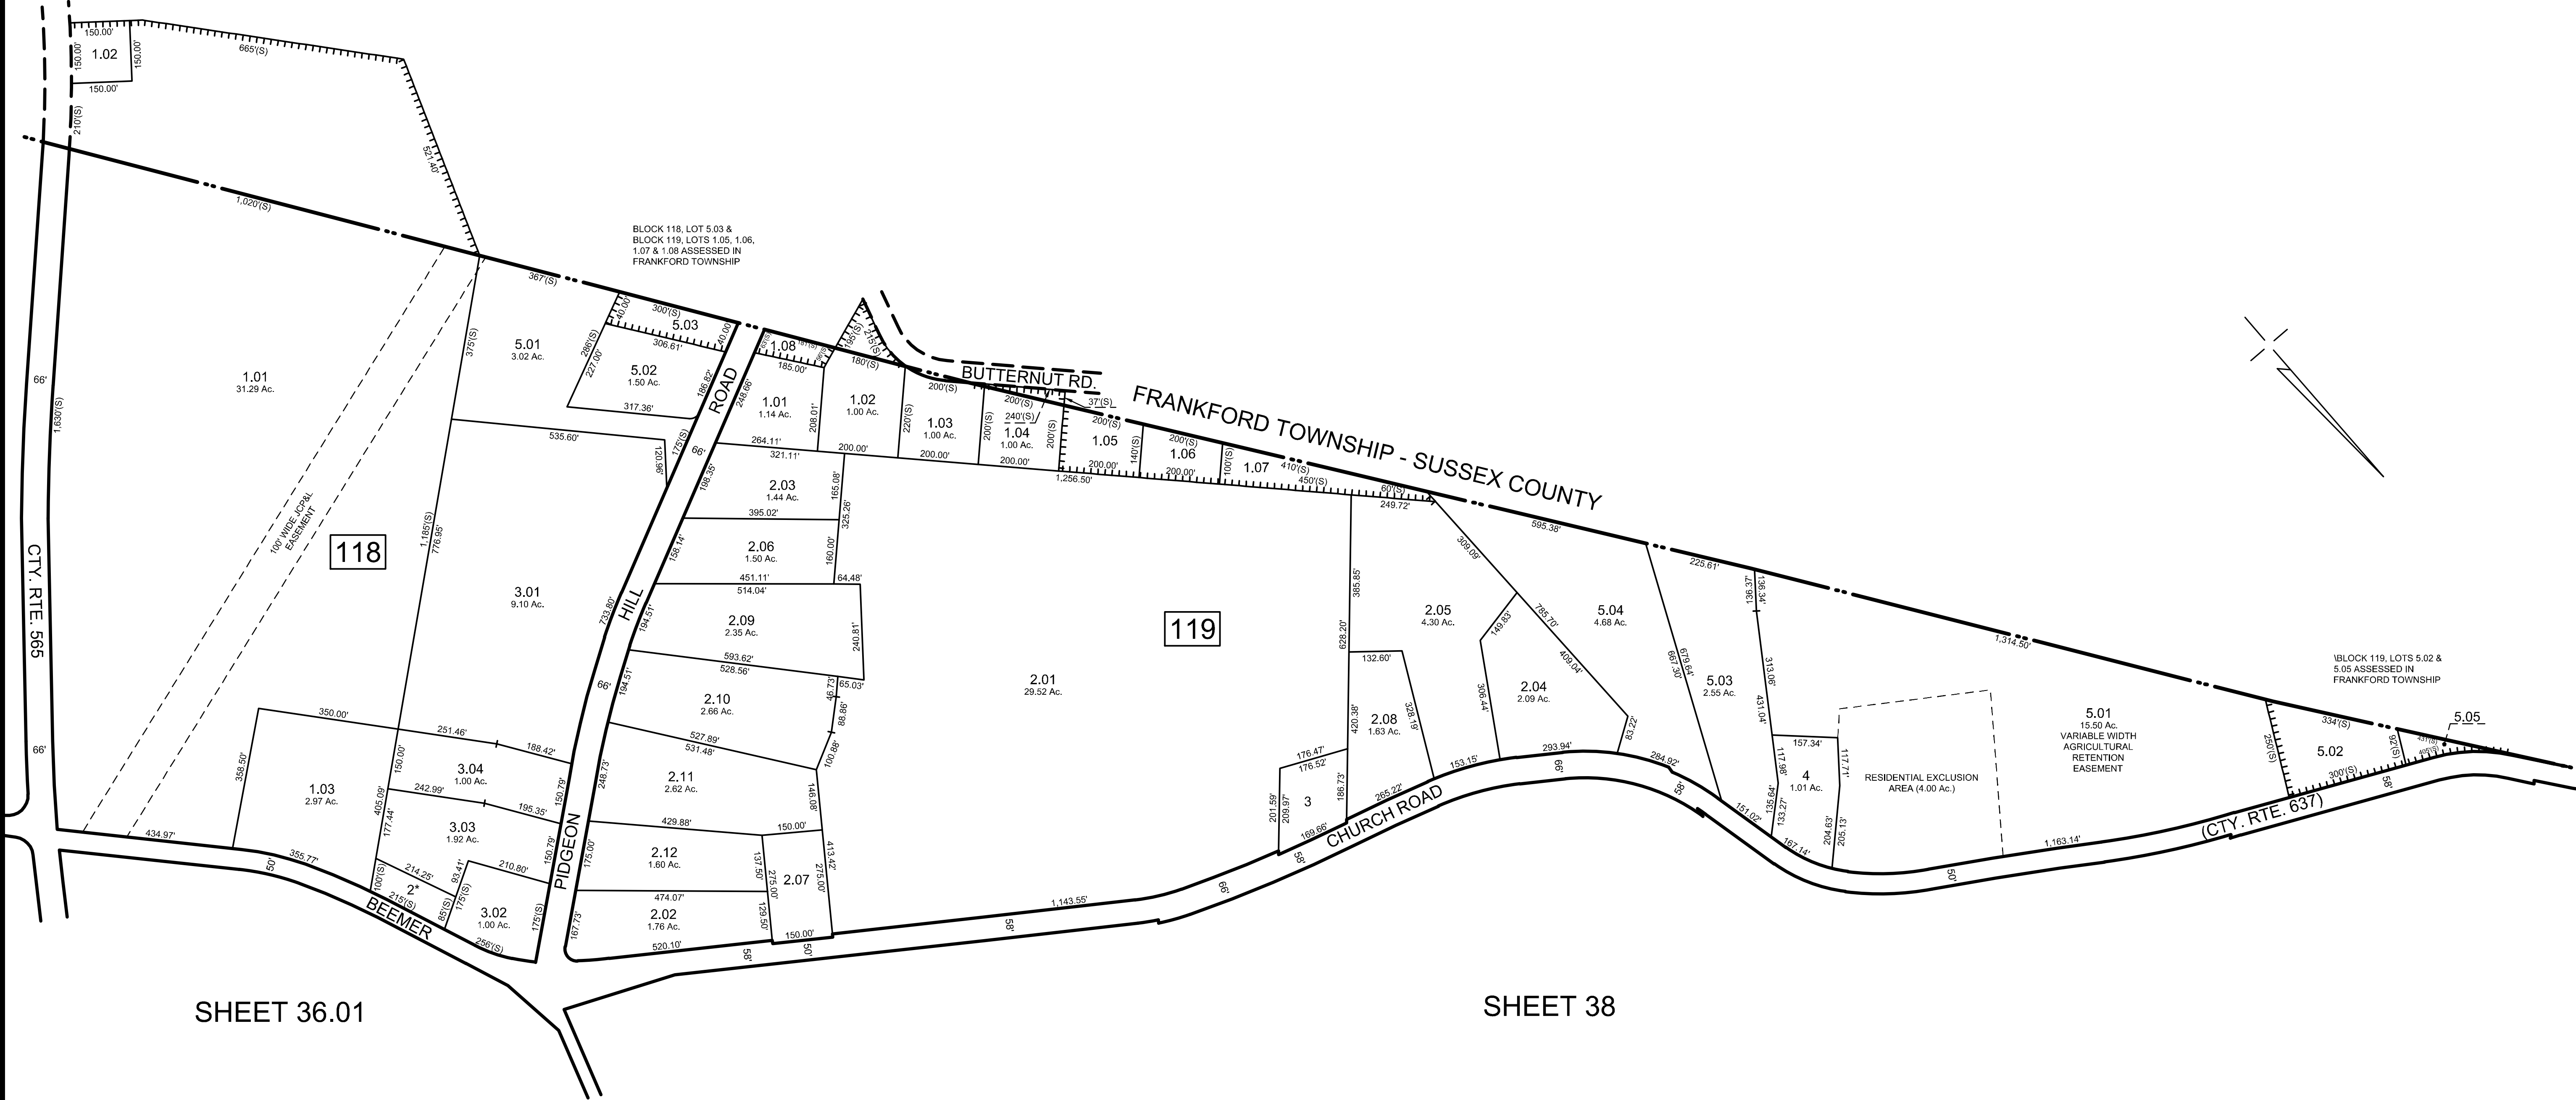


MAP REFERENCES:

1. THIS SHEET HAS BEEN REDRAWN USING COMPUTER AIDED DRAFTING/DESIGN (CAD/D) BASED ON THE MAPS PREPARED BY: J.L. JACOBS & COMPANY, DATED OCT. 1969; WM. J. GOLDSMITH, DATED NOV. 1965; AND EDWARD P. BRANDS, DATED JUNE 1989; AND THE GENERAL REVISIONS THERETO, PRIOR TO JUNE 2015. FOR REVISIONS AND CONDITIONS PRIOR TO JUNE 2015, SEE APPROVED ORIGINAL MAPS ON FILE IN THE MUNICIPAL TAX ASSESSOR'S OFFICE.

NEW JERSEY DEPARTMENT OF THE TREASURY
DIVISION OF TAXATION
APPROVED AS A TAX MAP PURSUANT TO THE AUTHORITY OF
N.J.S.A. 54:1-15 AND N.J.S.A. 54:50-1
FOR THE DIRECTOR, DIVISION OF TAXATION
John P. Miller, CTA
John P. Miller, CTA, Chief Property Administration
Sheilly Reilly, CTA
Sheilly Reilly, CTA, Principal Field Representative
DATE NOV 21 2016 SERIAL NO. 1075

TAX MAP
TOWNSHIP OF
WANTAGE
SUSSEX COUNTY
SCALE: 1" = 200'
NEW JERSEY
OCTOBER 2015
HAROLD E. PELLOW
NEW JERSEY PROFESSIONAL ENGINEER AND
LAND SURVEYOR, LIC. #133229
HAROLD E. PELLOW & ASSOCIATES, INC.
17 PLAINS ROAD, AUGUSTA, NEW JERSEY
CERTIFICATE OF AUTHORIZATION NO. 24GA27559300

REVISIONS				
DATE	BY	LIC.NO	BLOCK	LOT
DEC. 2021	HAROLD E. PELLOW	#13229	120	1.02, 18, 19

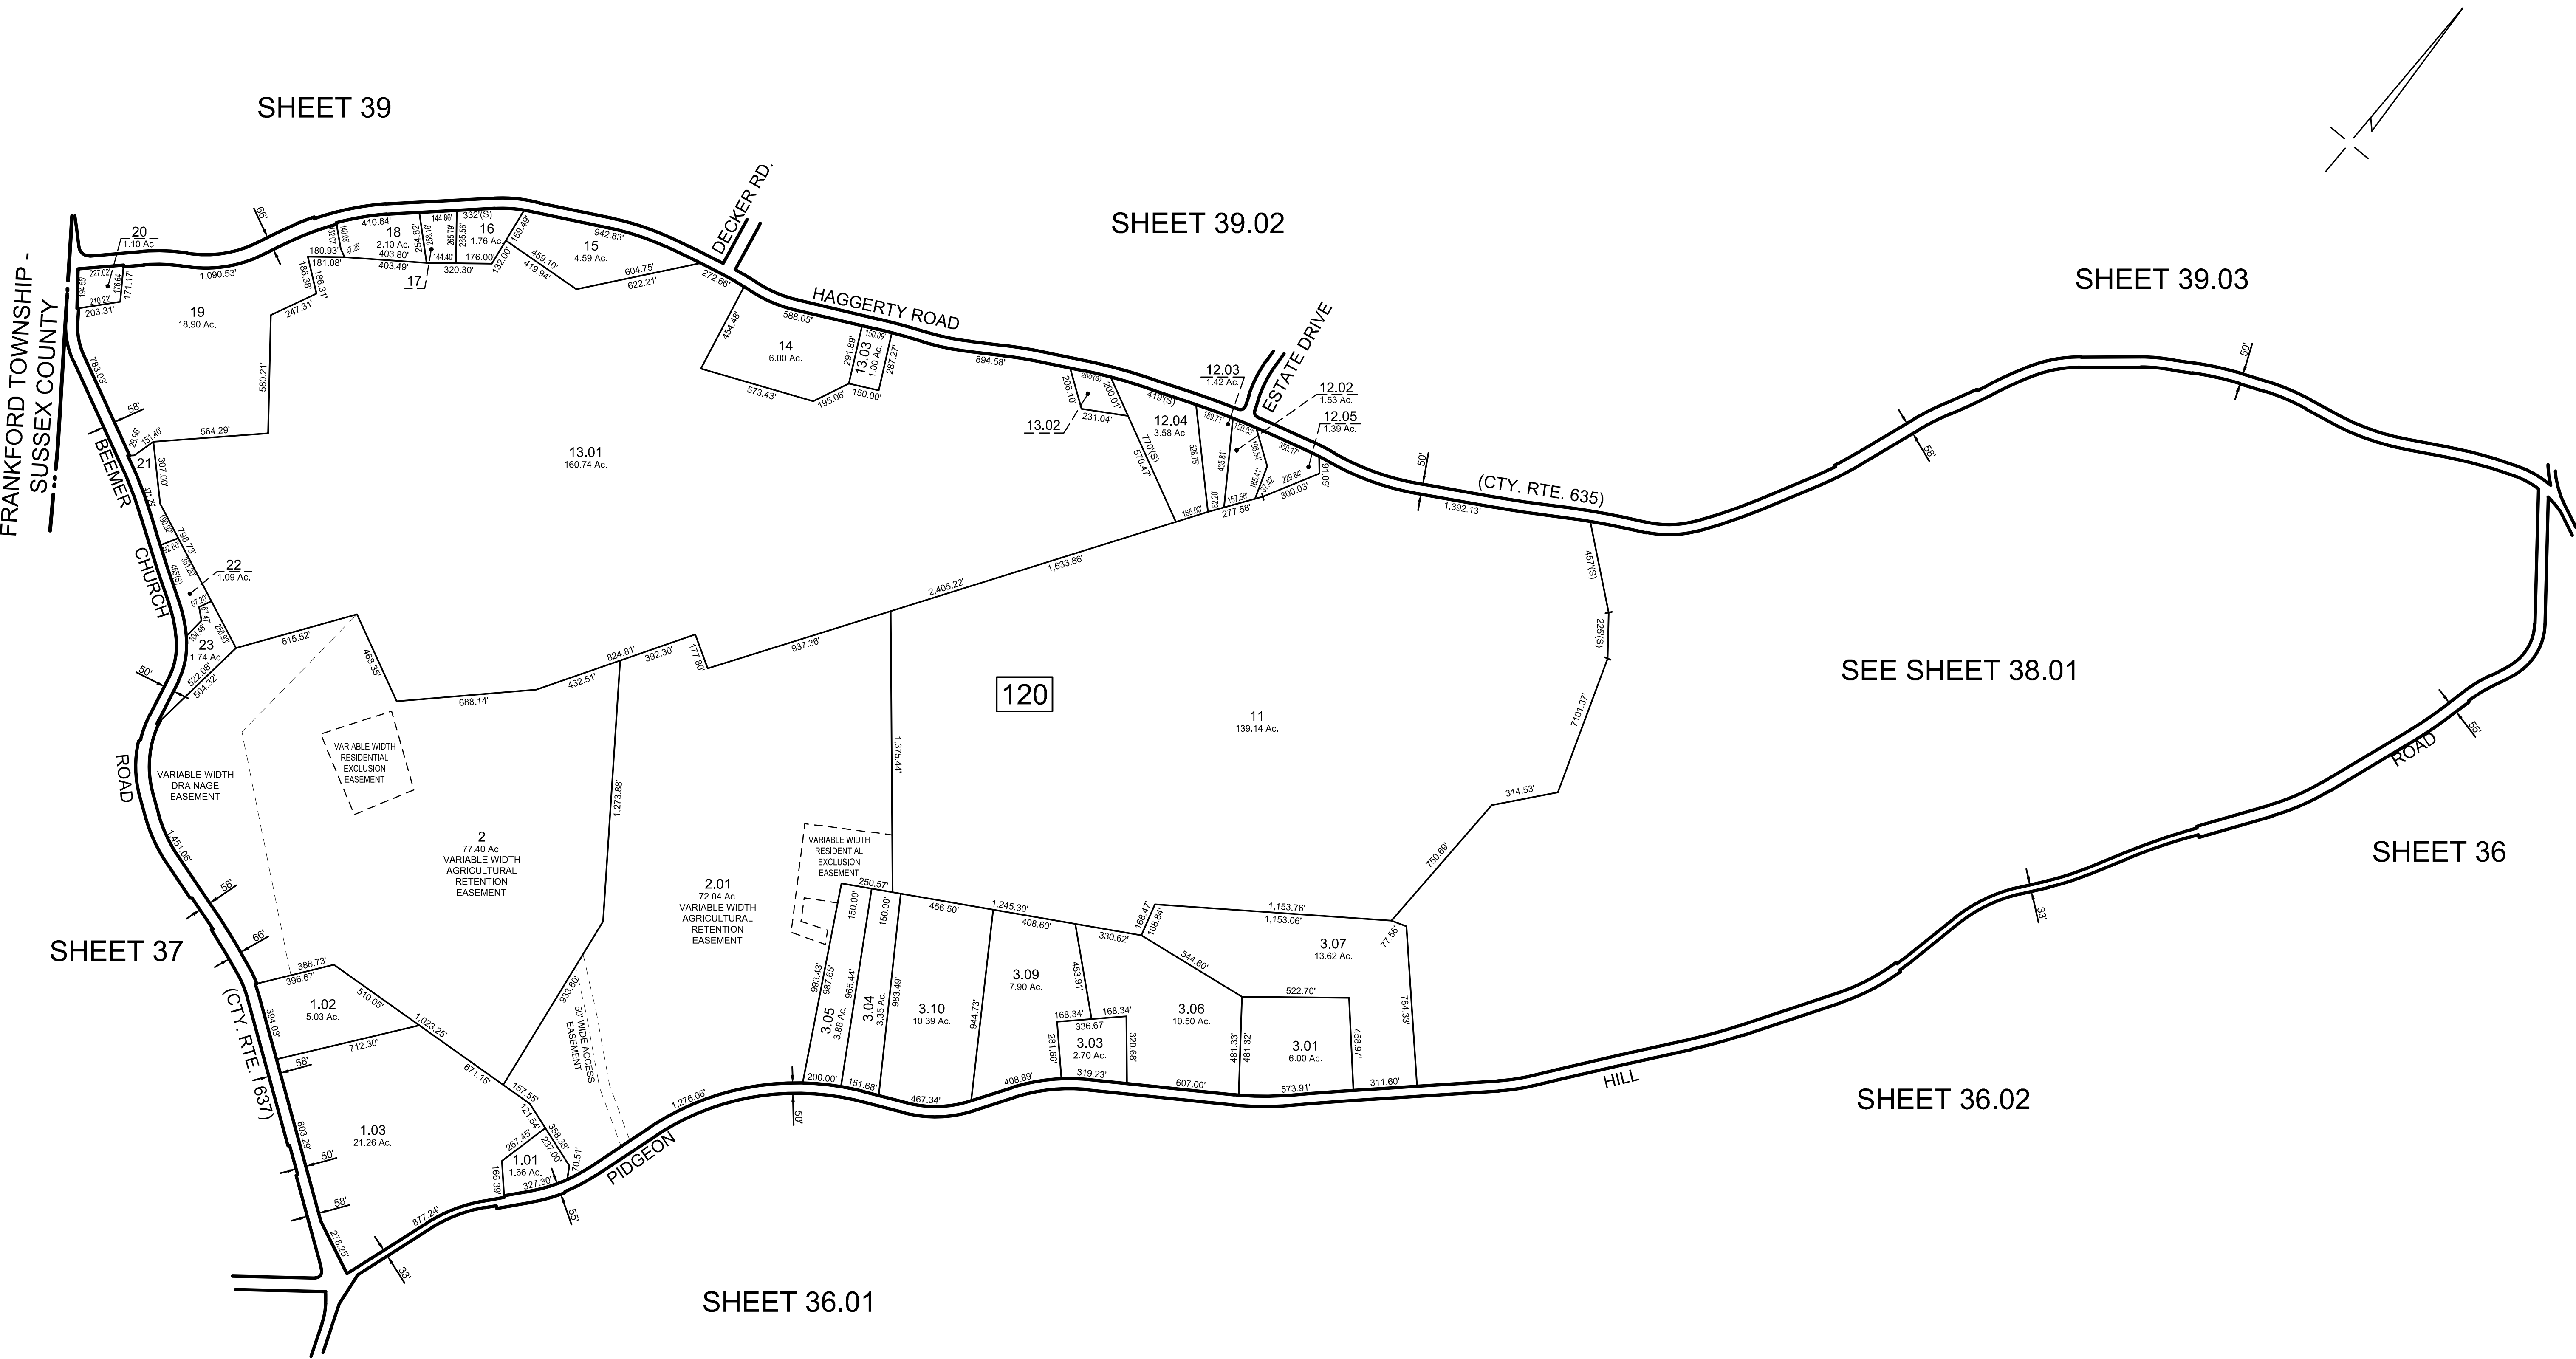

MAP REFERENCES:

1. THIS SHEET HAS BEEN REDRAWN USING COMPUTER AIDED DRAFTING/DESIGN (CAD/D) BASED ON THE MAPS PREPARED BY: J.L. JACOBS & COMPANY, DATED OCT. 1959; WM. J. GOLDSMITH, DATED NOV. 1965; AND EDWARD P. BRANDS, DATED JUNE 1989; AND THE GENERAL REVISIONS THERETO, PRIOR TO JUNE 2015. FOR REVISIONS AND CONDITIONS PRIOR TO JUNE 2015, SEE APPROVED ORIGINAL MAPS ON FILE IN THE MUNICIPAL TAX ASSESSOR'S OFFICE.

NEW JERSEY DEPARTMENT OF THE TREASURY
DIVISION OF TAXATION
APPROVED AS A TAX MAP PURSUANT TO THE AUTHORITY OF
N.J.S.A. 54:1-15 AND N.J.S.A. 54:50-1
FOR THE DIRECTOR, DIVISION OF TAXATION
John P. Miller, CTA
John P. Miller, CTA, Chief Property Administration
Sheilly Reilly, CTA, Principal Field Representative
DATE NOV 21 2016 SERIAL NO. 1075

TAX MAP
TOWNSHIP OF
WANTAGE


SUSSEX COUNTY
SCALE: 1" = 400'

NEW JERSEY
OCTOBER 2015


HAROLD E. PELLOW

NEW JERSEY PROFESSIONAL ENGINEER AND
LAND SURVEYOR, LIC. #13229
HAROLD E. PELLOW & ASSOCIATES, INC.
17 PLAINS ROAD, AUGUSTA, NEW JERSEY
CERTIFICATE OF AUTHORIZATION No. 24GA2759300

REVISIONS				
DATE	BY	LIC.NO	BLOCK	LOT
NOV. 2022	HAROLD E. PELLOW	P.E.&L.S. #13229	120	10.01, 10.02

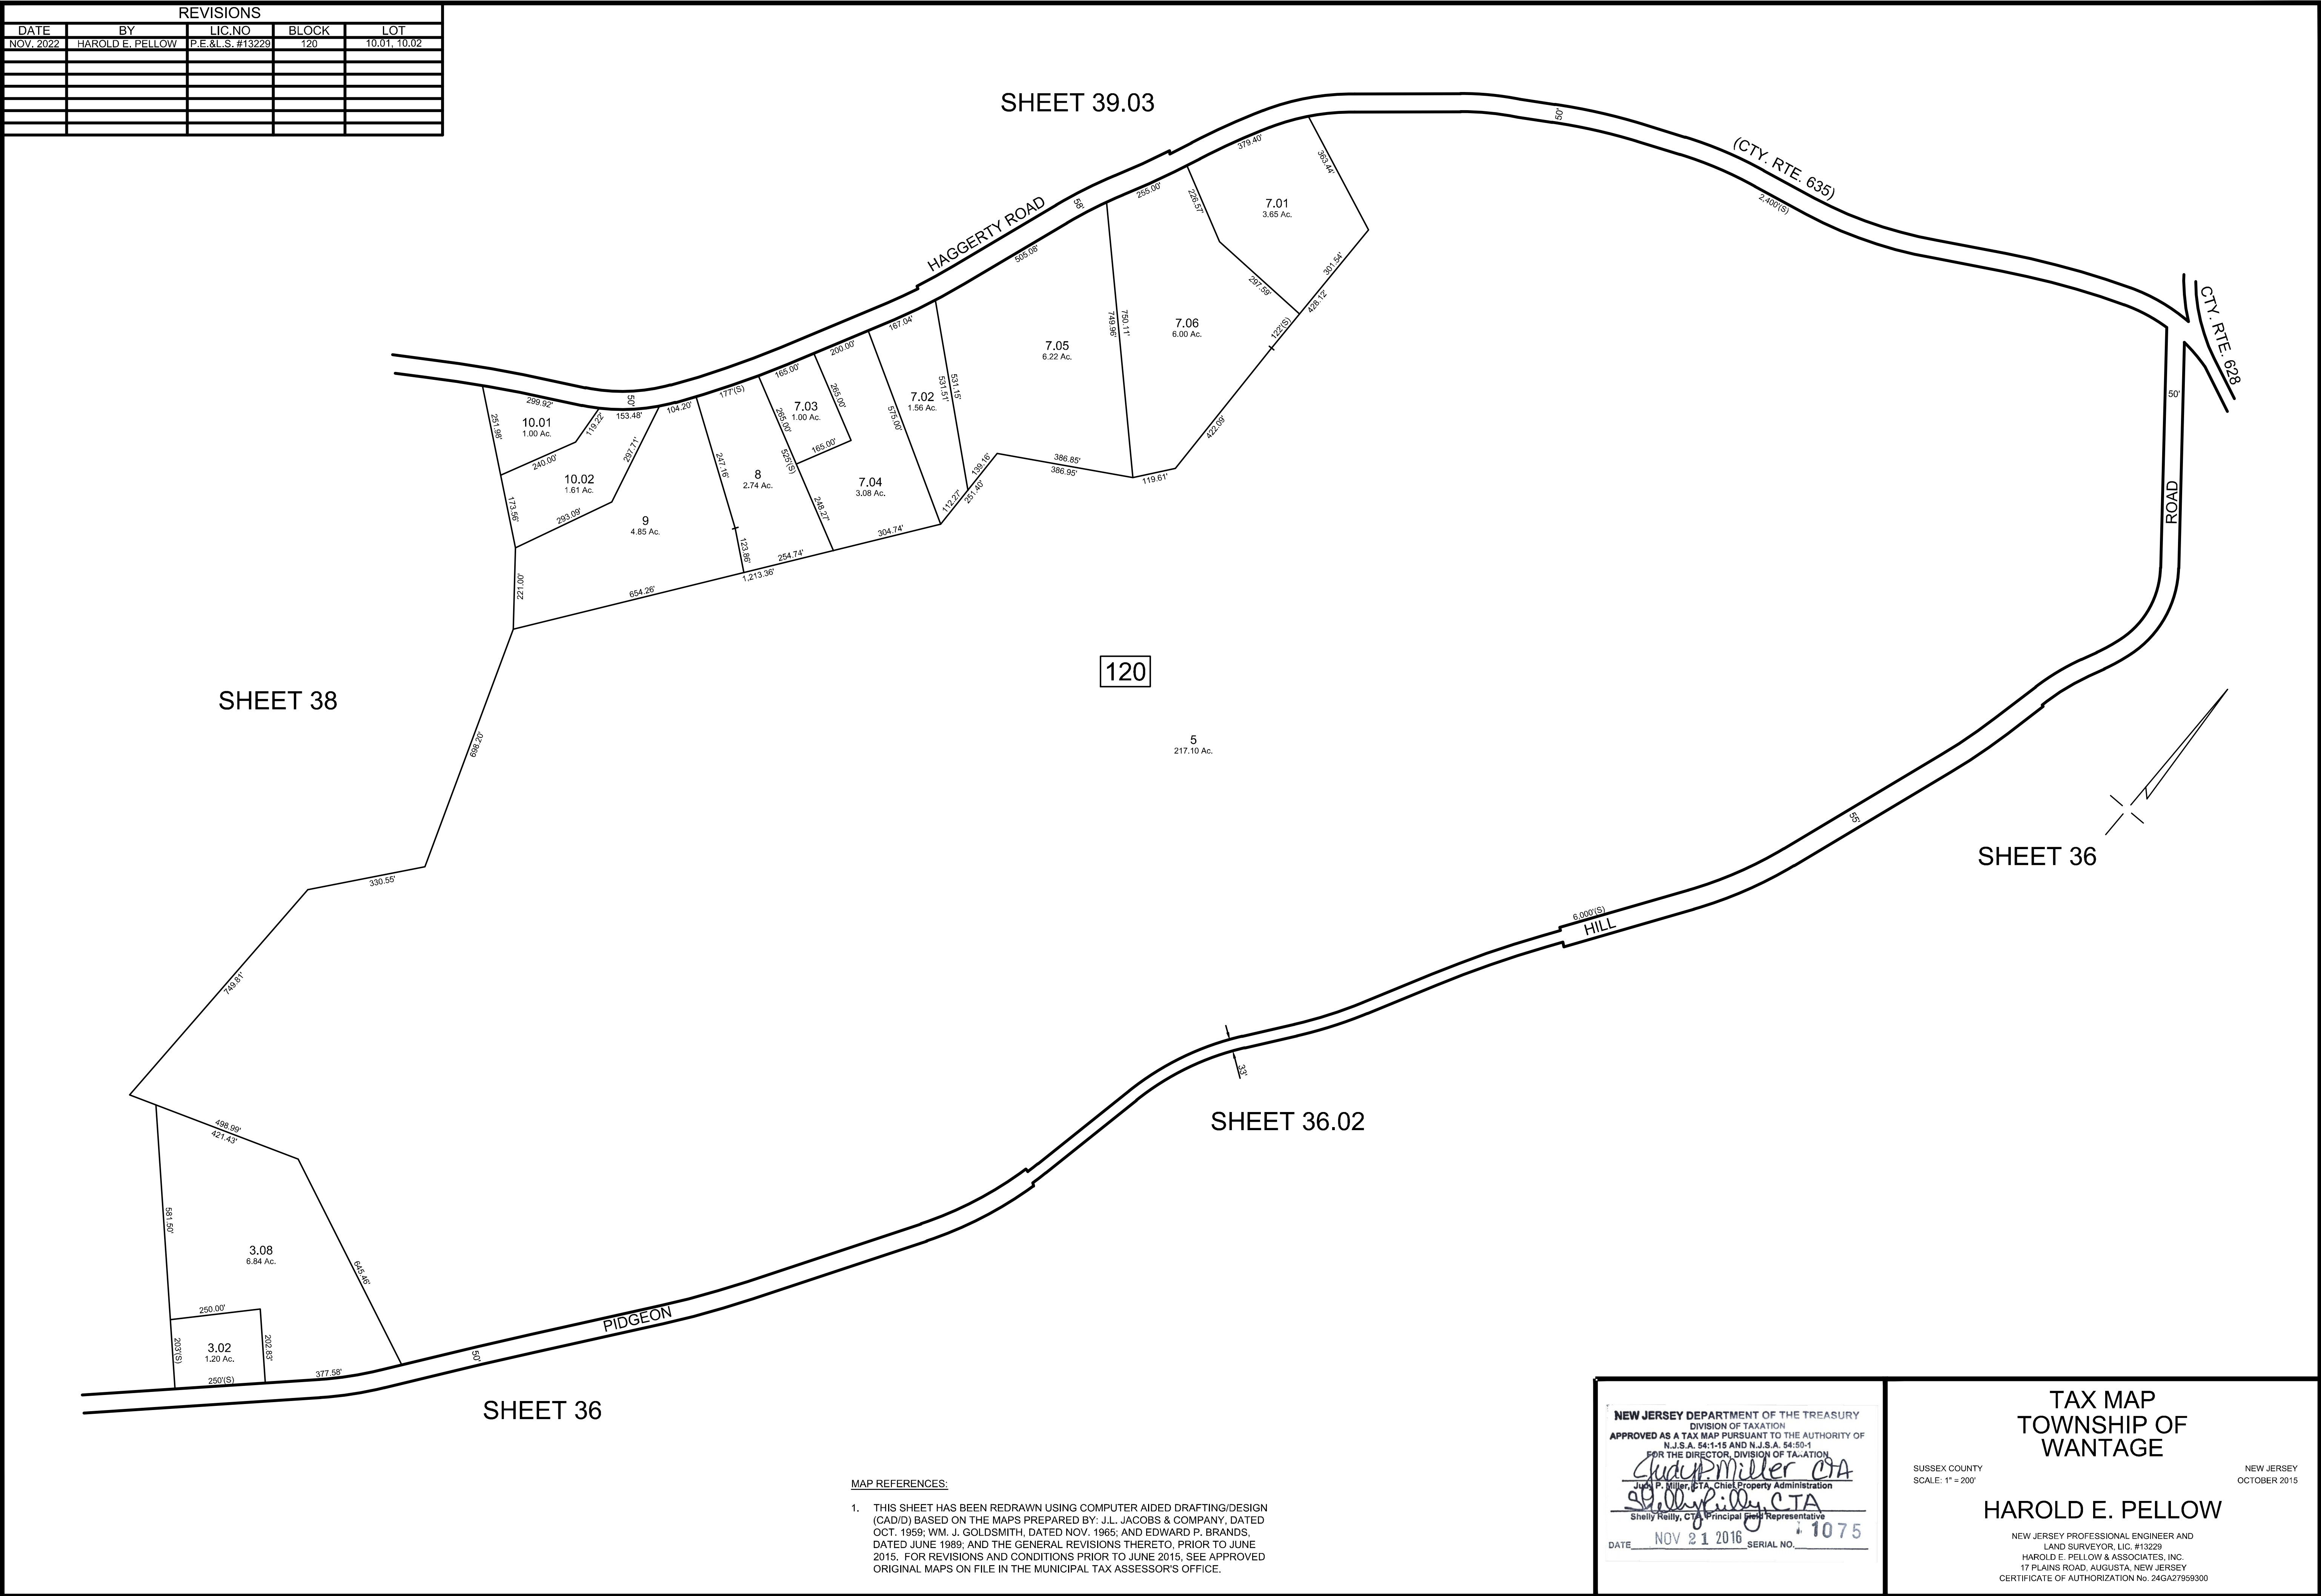

REVISIONS				
DATE	BY	LIC.NO	BLOCK	LOT
DEC. 2020	HAROLD E. PELLOW	P.E.&L.S. #13229	123	5.01,5.06,5.07
NOV. 2022	HAROLD E. PELLOW	P.E.&L.S. #13229	121	18.01,18.05
DEC. 2023	HAROLD E. PELLOW	P.E.&L.S. #13229	123	5.05,5.06,5.07

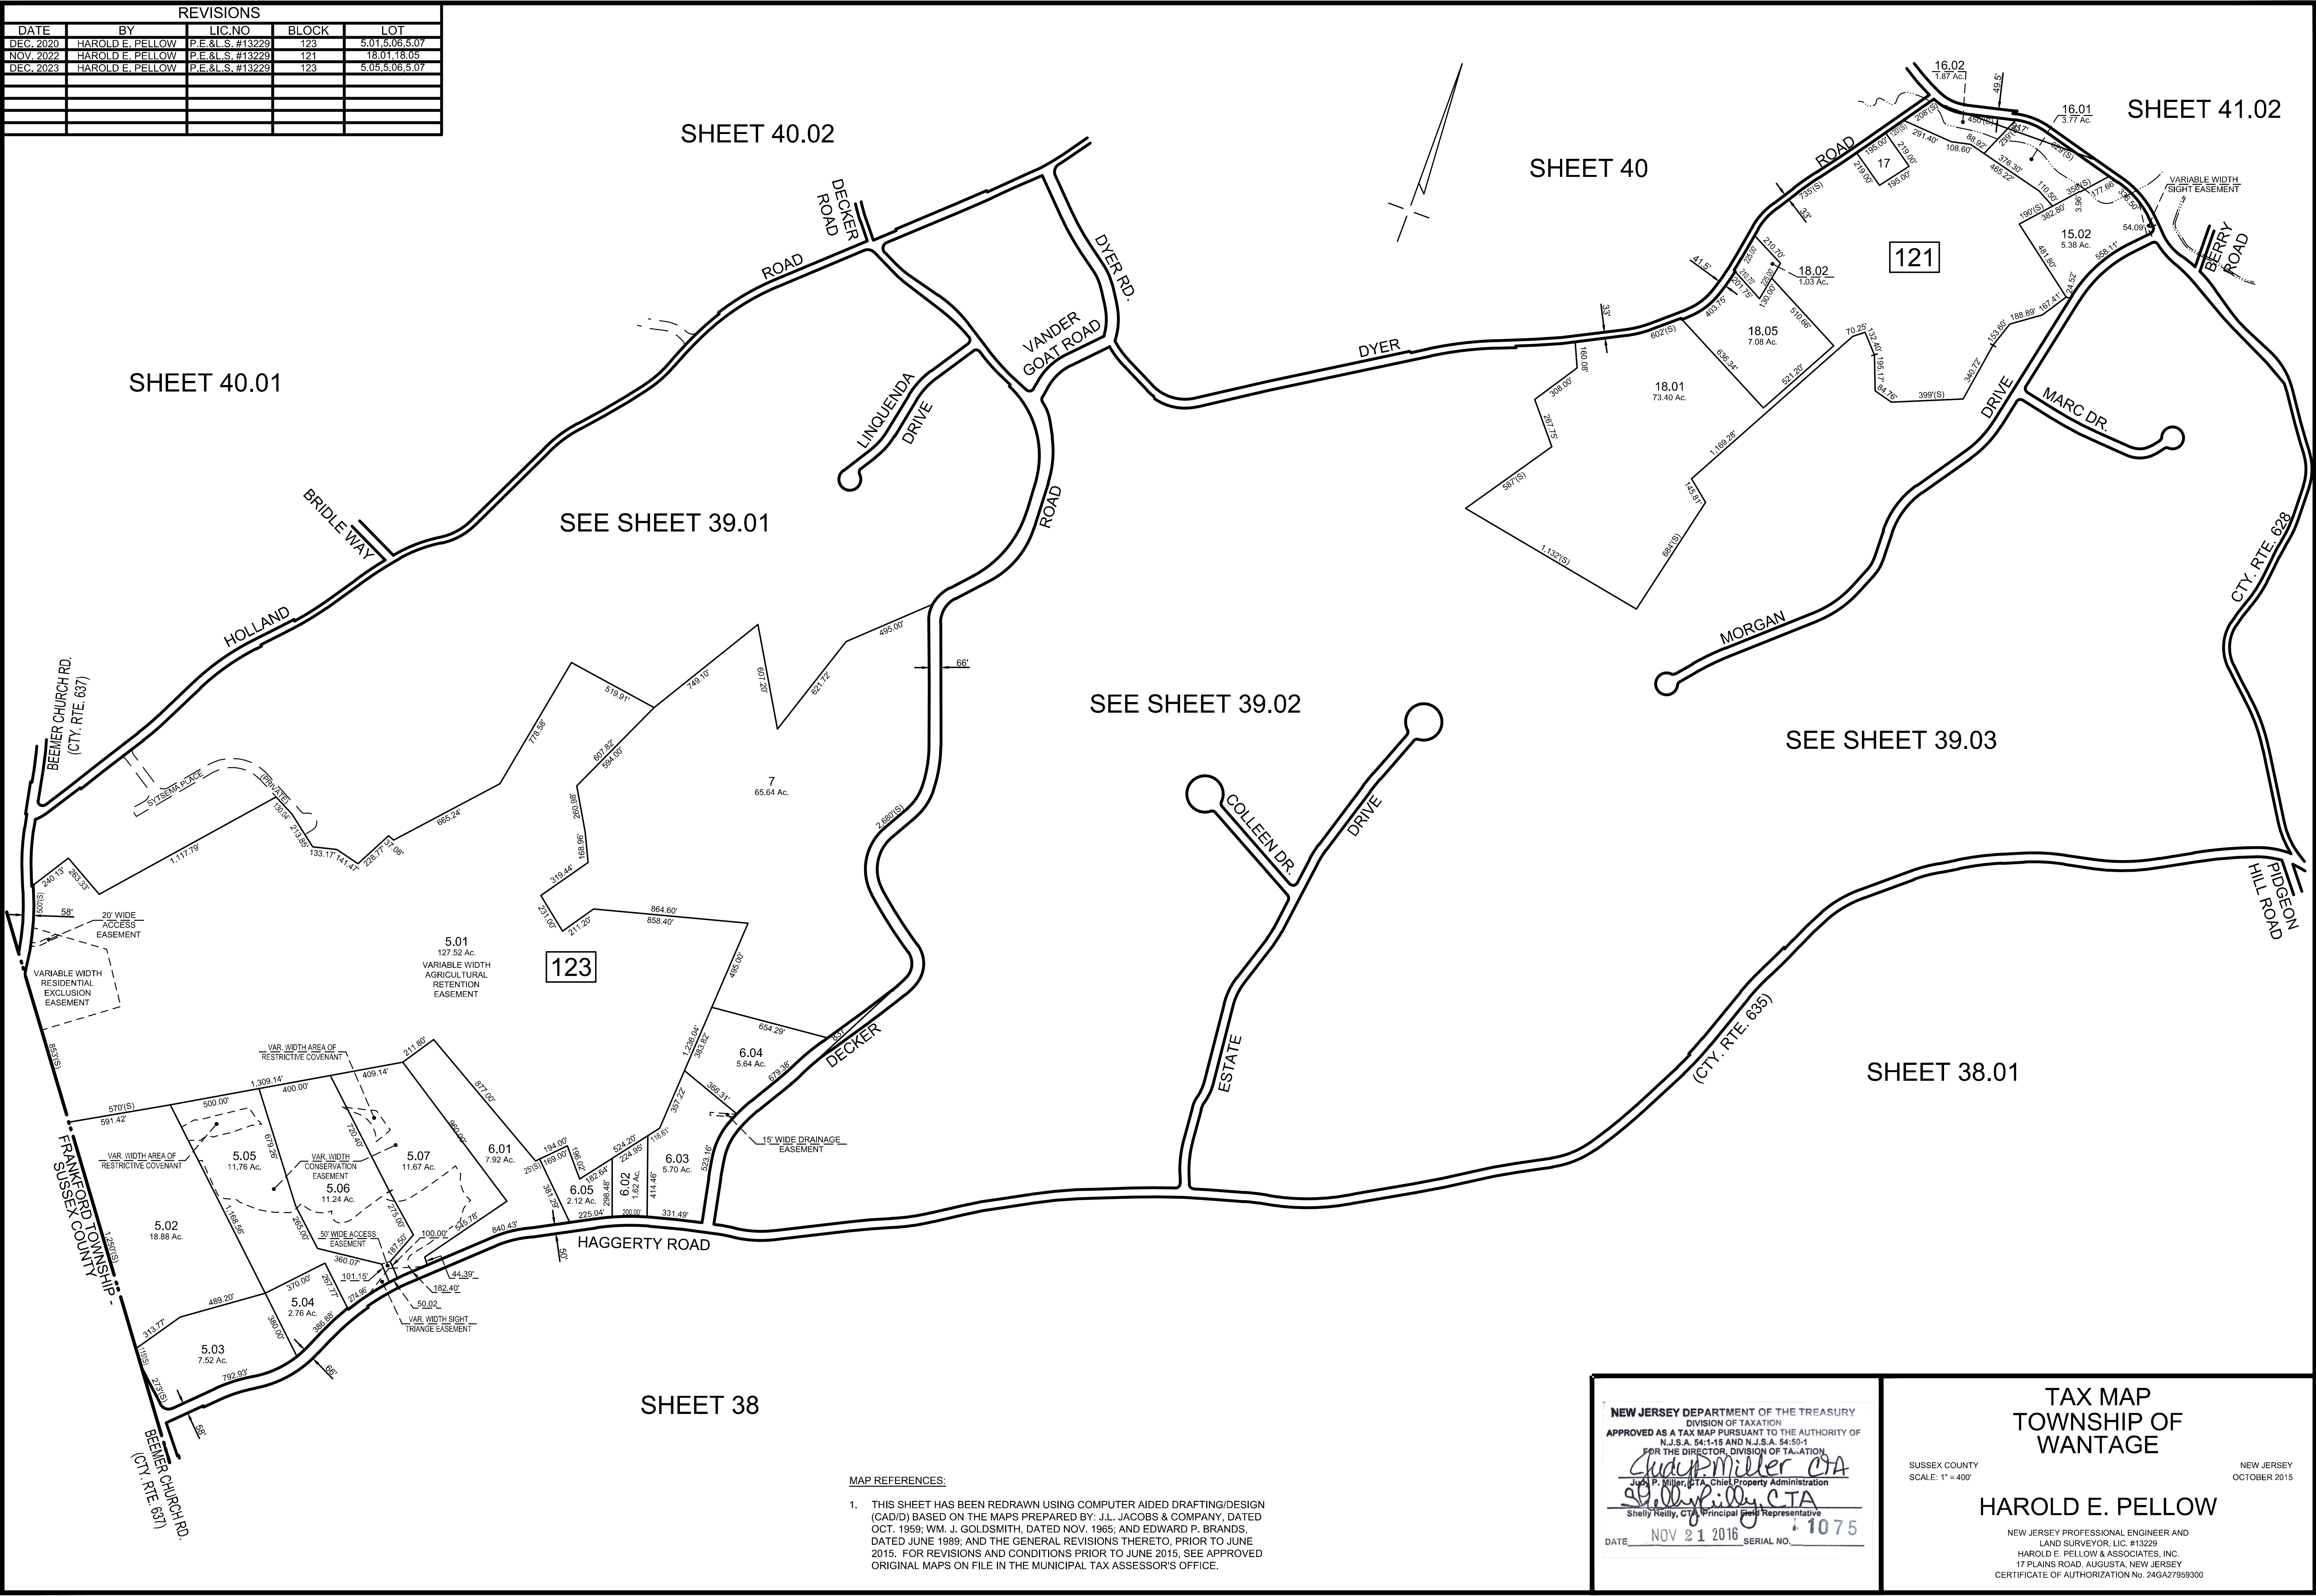

MAP REFERENCES:

1. THIS SHEET HAS BEEN REDRAWN USING COMPUTER AIDED DRAFTING/DESIGN (CAD/D) BASED ON THE MAPS PREPARED BY: J.L. JACOBS & COMPANY, DATED OCT. 1969; WM. J. GOLDSMITH, DATED NOV. 1965; AND EDWARD P. BRANDS, DATED JUNE 1989; AND THE GENERAL REVISIONS THERETO, PRIOR TO JUNE 2015. FOR REVISIONS AND CONDITIONS PRIOR TO JUNE 2015, SEE APPROVED ORIGINAL MAPS ON FILE IN THE MUNICIPAL TAX ASSESSOR'S OFFICE.

NEW JERSEY DEPARTMENT OF THE TREASURY
DIVISION OF TAXATION
APPROVED AS A TAX MAP PURSUANT TO THE AUTHORITY OF
N.J.S.A. 54:1-15 AND N.J.S.A. 54:50-1
FOR THE DIRECTOR, DIVISION OF TAXATION
Shelly Miller CTA
John P. Miller, CTA, Chief Property Administration
Shelly Miller CTA
Shelly Miller, CTA, Principal Representative
DATE NOV 21 2016 SERIAL NO. 1075

TAX MAP
TOWNSHIP OF
WANTAGE


SUSSEX COUNTY
SCALE: 1" = 400'

NEW JERSEY
OCTOBER 2015

HAROLD E. PELLOW

NEW JERSEY PROFESSIONAL ENGINEER AND
LAND SURVEYOR, LIC. #13229
HAROLD E. PELLOW & ASSOCIATES, INC.
17 PLAINS ROAD, AUGUSTA, NEW JERSEY
CERTIFICATE OF AUTHORIZATION NO. 24GA2759300

REVISIONS				
DATE	BY	LIC.NO	BLOCK	LOT
DEC. 2020	HAROLD E. PELLOW	P.E.&L.S. #13229	123	3.12
NOV. 2022	HAROLD E. PELLOW	P.E.&L.S. #13229	122	2.02

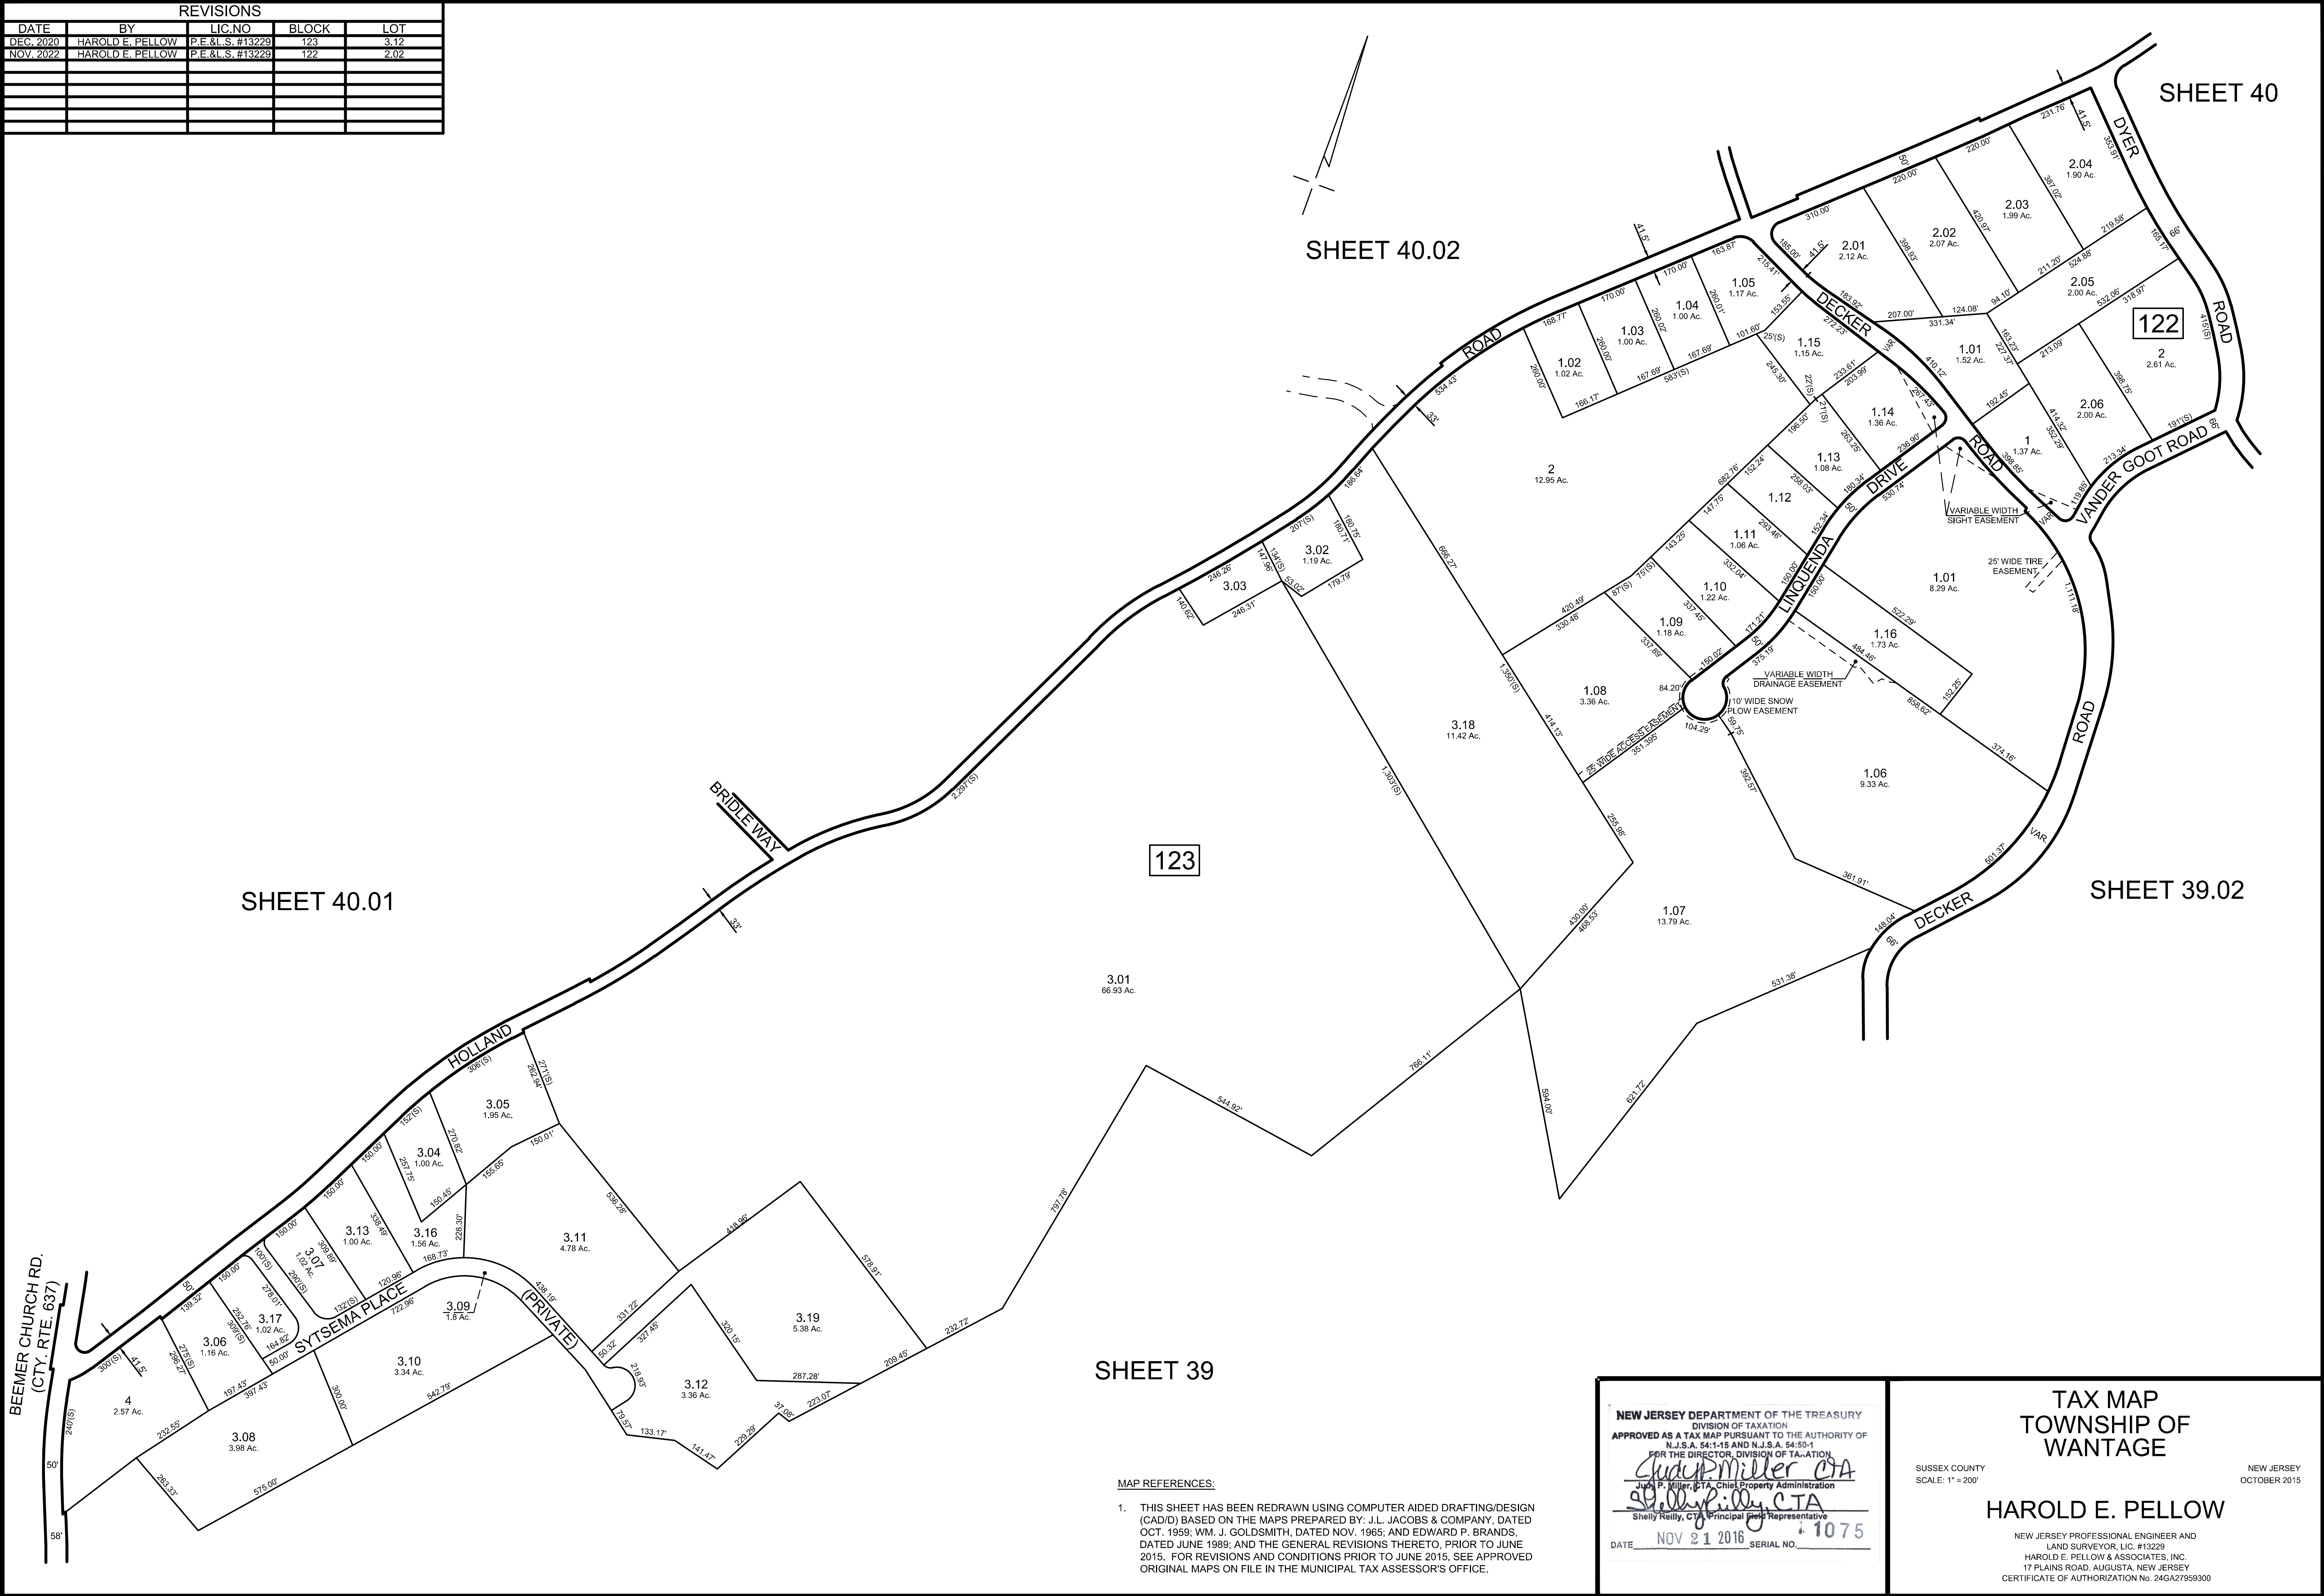

123

SHEET 40.01

SHEET 40.02

SHEET 40

SHEET 39.02

SHEET 39


MAP REFERENCES:

- 1. THIS SHEET HAS BEEN REDRAWN USING COMPUTER AIDED DRAFTING/DESIGN (CAD/D) BASED ON THE MAPS PREPARED BY: J.L. JACOBS & COMPANY, DATED OCT. 1959; WM. J. GOLDSMITH, DATED NOV. 1965; AND EDWARD P. BRANDS, DATED JUNE 1989; AND THE GENERAL REVISIONS THERETO, PRIOR TO JUNE 2015. FOR REVISIONS AND CONDITIONS PRIOR TO JUNE 2015, SEE APPROVED ORIGINAL MAPS ON FILE IN THE MUNICIPAL TAX ASSESSOR'S OFFICE.

NEW JERSEY DEPARTMENT OF THE TREASURY
DIVISION OF TAXATION
APPROVED AS A TAX MAP PURSUANT TO THE AUTHORITY OF
N.J.S.A. 54:1-15 AND N.J.S.A. 54:50-1
FOR THE DIRECTOR, DIVISION OF TAXATION
Jodi P. Miller, CTA, Chief Property Administration
Shelly Reilly, CTA, Principal Field Representative
DATE NOV 21 2016 SERIAL NO. 1075

TAX MAP
TOWNSHIP OF
WANTAGE
SUSSEX COUNTY
SCALE: 1" = 200'
NEW JERSEY
OCTOBER 2015
HAROLD E. PELLOW
NEW JERSEY PROFESSIONAL ENGINEER AND
LAND SURVEYOR, LIC. #13229
HAROLD E. PELLOW & ASSOCIATES, INC.
17 PLAINS ROAD, AUGUSTA, NEW JERSEY
CERTIFICATE OF AUTHORIZATION NO. 24GA2759300

REVISIONS				
DATE	BY	LIC.NO	BLOCK	LOT
DEC. 2020	HAROLD E. PELLOW	P.E.&L.S. #13229	121	1.01
DEC. 2021	HAROLD E. PELLOW	P.E.&L.S. #13229	121	3.05,19.01,19.04
DEC. 2022	HAROLD E. PELLOW	P.E.&L.S. #13229	121	3.34,3.45,3.46
DEC. 2023	HAROLD E. PELLOW	P.E.&L.S. #13229	121	3.36

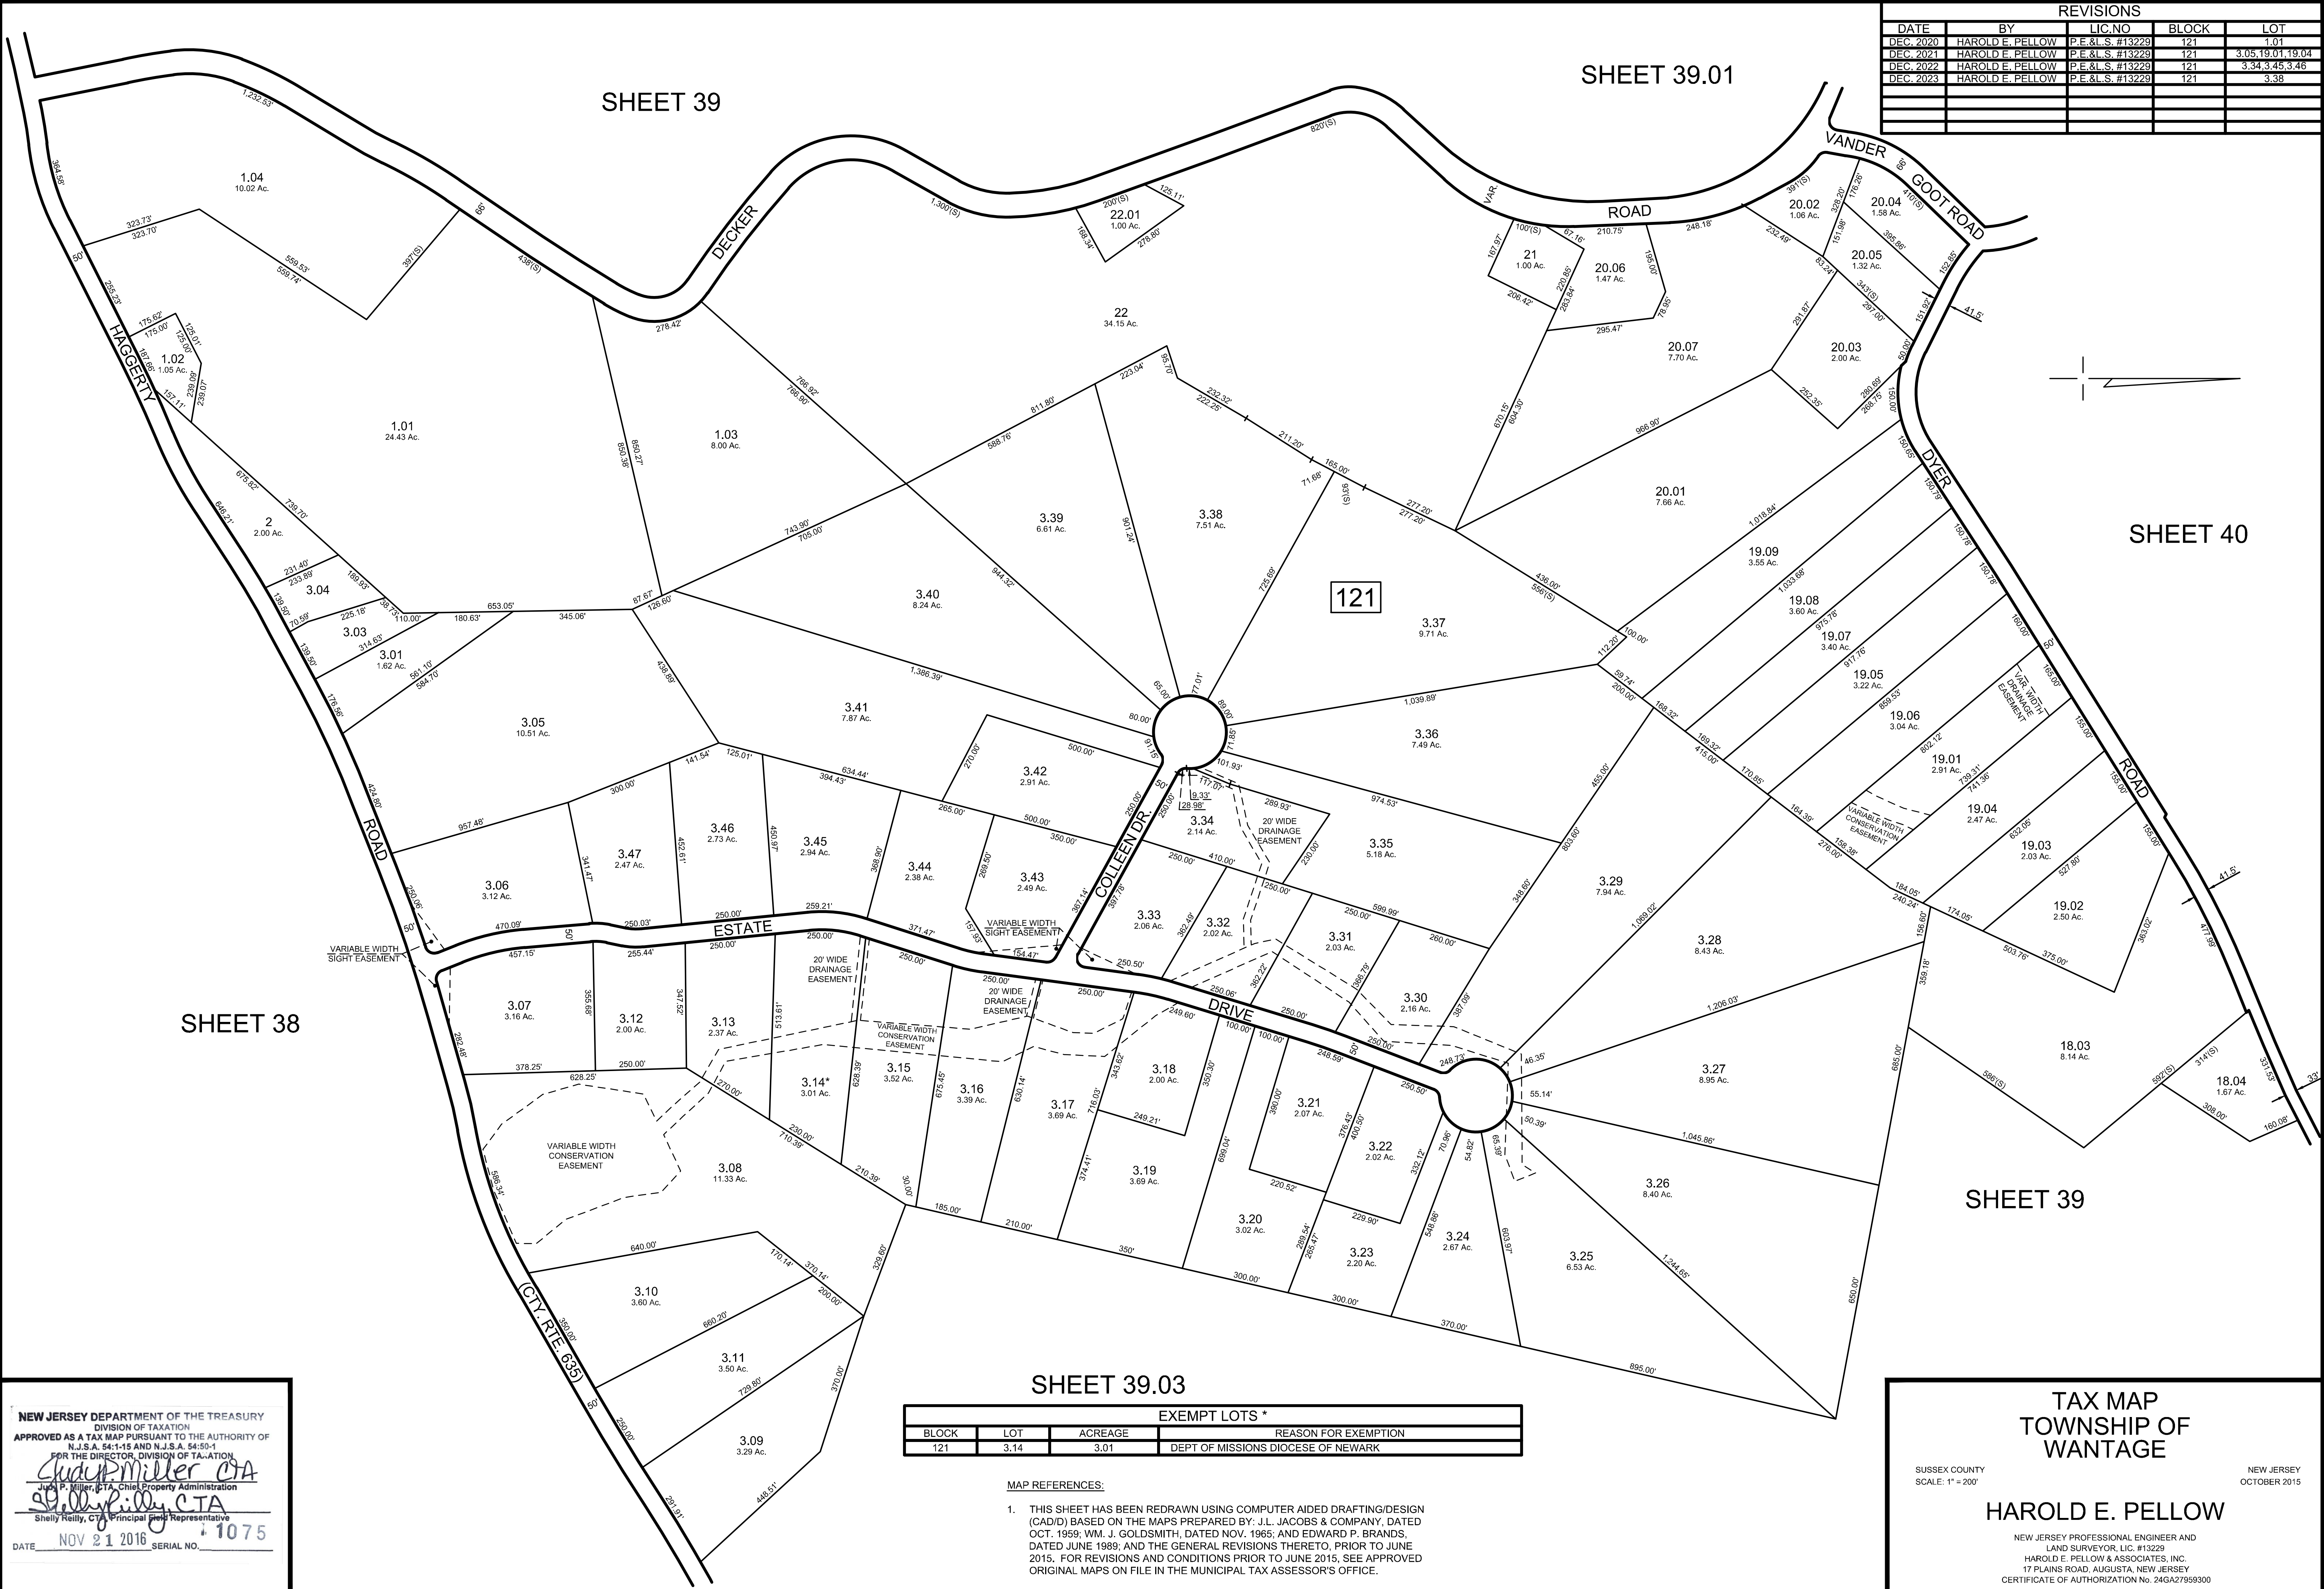

NEW JERSEY DEPARTMENT OF THE TREASURY
DIVISION OF TAXATION
APPROVED AS A TAX MAP PURSUANT TO THE AUTHORITY OF
N.J.S.A. 54:1-15 AND N.J.S.A. 54:50-1
FOR THE DIRECTOR, DIVISION OF TAXATION
Shelly Miller CTA
Shelly Miller, CTA, Chief Property Administration
Shelly Miller CTA
Shelly Miller, CTA, Principal Representative
DATE NOV 21 2016 SERIAL NO. 1075

EXEMPT LOTS *			
BLOCK	LOT	ACREAGE	REASON FOR EXEMPTION
121	3.14	3.01	DEPT OF MISSIONS DIOCESE OF NEWARK

MAP REFERENCES:

- THIS SHEET HAS BEEN REDRAWN USING COMPUTER AIDED DRAFTING/DESIGN (CAD/D) BASED ON THE MAPS PREPARED BY: J.L. JACOBS & COMPANY, DATED OCT. 1959; WM. J. GOLDSMITH, DATED NOV. 1965; AND EDWARD P. BRANDS, DATED JUNE 1989; AND THE GENERAL REVISIONS THERETO, PRIOR TO JUNE 2015. FOR REVISIONS AND CONDITIONS PRIOR TO JUNE 2015, SEE APPROVED ORIGINAL MAPS ON FILE IN THE MUNICIPAL TAX ASSESSOR'S OFFICE.

TAX MAP
TOWNSHIP OF
WANTAGE


SUSSEX COUNTY
SCALE: 1" = 200'

NEW JERSEY
OCTOBER 2015

HAROLD E. PELLOW

NEW JERSEY PROFESSIONAL ENGINEER AND
LAND SURVEYOR, LIC. #13229
HAROLD E. PELLOW & ASSOCIATES, INC.
17 PLAINS ROAD, AUGUSTA, NEW JERSEY
CERTIFICATE OF AUTHORIZATION NO. 24GA27959300

REVISIONS				
DATE	BY	LIC.NO	BLOCK	LOT
DEC. 2019	HAROLD E. PELLOW	P.E.&L.S. #13229	124/125.01	1.07/1.01
DEC. 2020	HAROLD E. PELLOW	P.E.&L.S. #13229	125.01	1.02, 1.03
DEC. 2021	HAROLD E. PELLOW	P.E.&L.S. #13229	125.01	8
NOV. 2022	HAROLD E. PELLOW	P.E.&L.S. #13229	125	15, 16, 17, 01
DEC. 2023	HAROLD E. PELLOW	P.E.&L.S. #13229	125.01	1.06

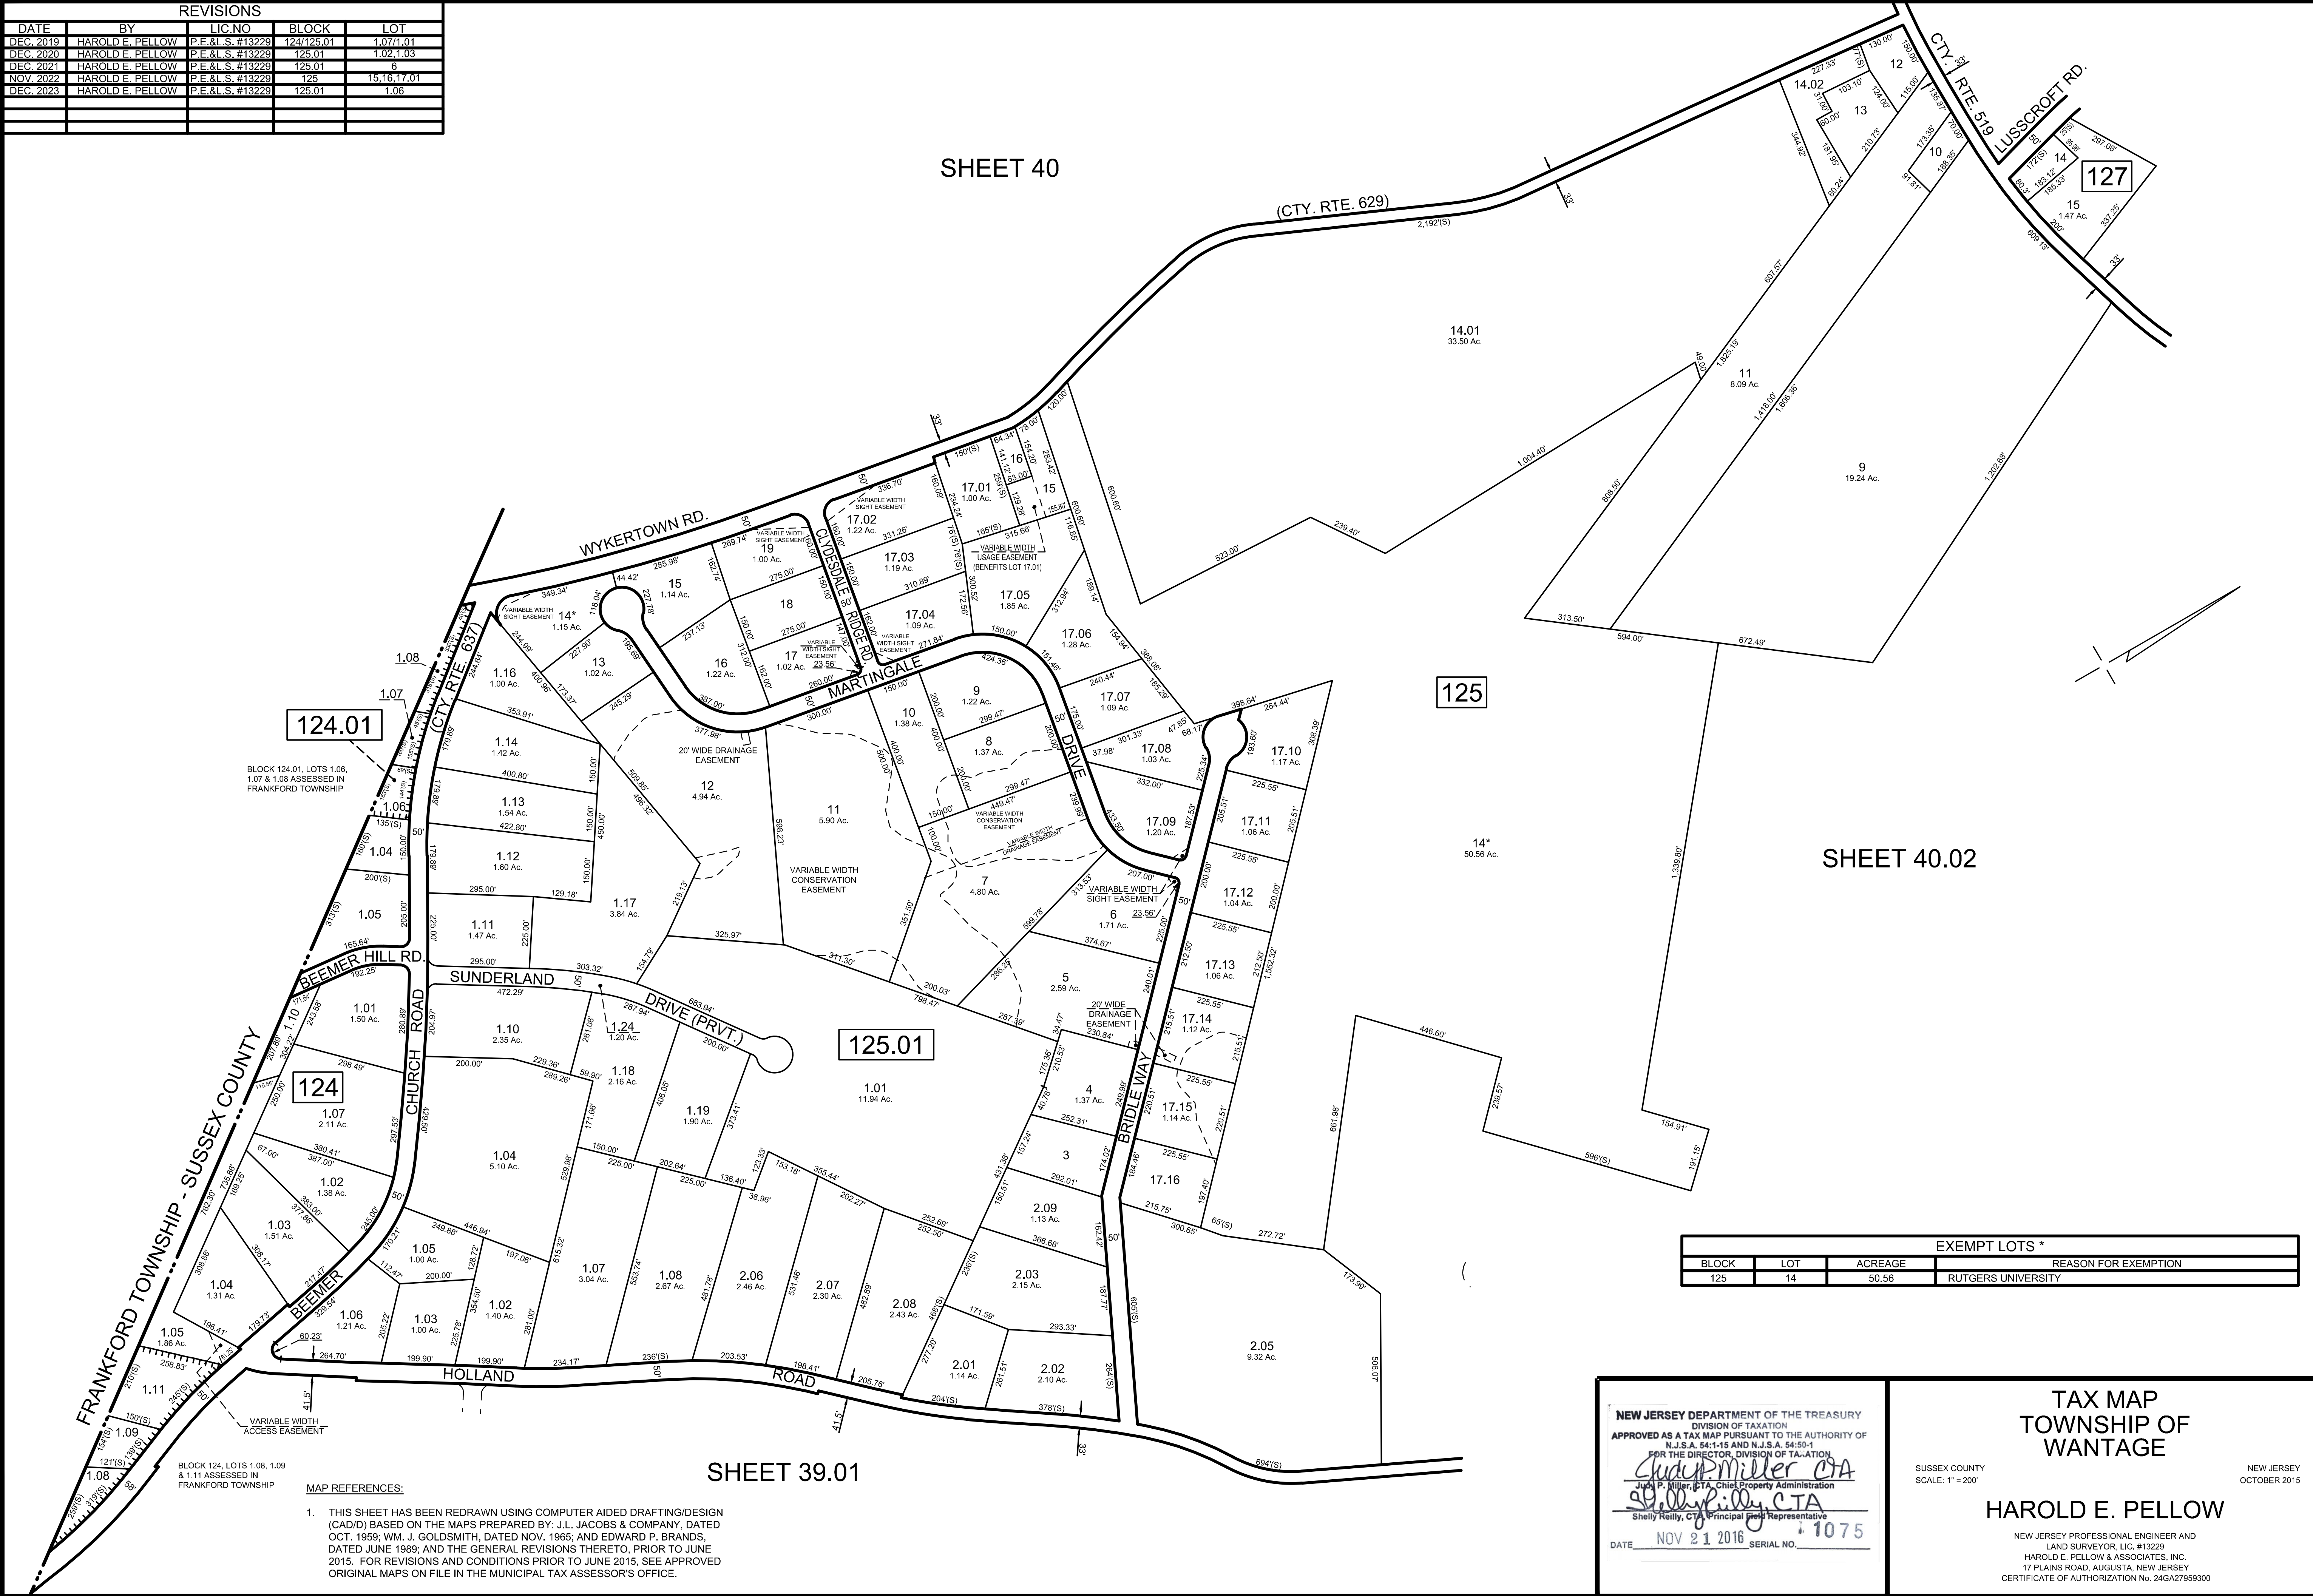

EXEMPT LOTS *			
BLOCK	LOT	ACREAGE	REASON FOR EXEMPTION
125	14	50.56	RUTGERS UNIVERSITY

- MAP REFERENCES:
- THIS SHEET HAS BEEN REDRAWN USING COMPUTER AIDED DRAFTING/DESIGN (CAD/D) BASED ON THE MAPS PREPARED BY: J.L. JACOBS & COMPANY, DATED OCT. 1959; WM. J. GOLDSMITH, DATED NOV. 1965; AND EDWARD P. BRANDS, DATED JUNE 1989; AND THE GENERAL REVISIONS THERETO, PRIOR TO JUNE 2015. FOR REVISIONS AND CONDITIONS PRIOR TO JUNE 2015, SEE APPROVED ORIGINAL MAPS ON FILE IN THE MUNICIPAL TAX ASSESSOR'S OFFICE.

NEW JERSEY DEPARTMENT OF THE TREASURY
DIVISION OF TAXATION
APPROVED AS A TAX MAP PURSUANT TO THE AUTHORITY OF
N.J.S.A. 54:1-15 AND N.J.S.A. 54:50-1
FOR THE DIRECTOR, DIVISION OF TAXATION
Shelly Miller CTA
Jodi P. Miller, CTA, Chief Property Administration
Shelly Miller CTA
Shelly Miller, CTA, Principal Field Representative
DATE NOV 21 2016 SERIAL NO. 1075


TAX MAP
TOWNSHIP OF
WANTAGE
SUSSEX COUNTY
SCALE: 1" = 200'
NEW JERSEY
OCTOBER 2015
HAROLD E. PELLOW
NEW JERSEY PROFESSIONAL ENGINEER AND
LAND SURVEYOR, LIC. #13229
HAROLD E. PELLOW & ASSOCIATES, INC.
17 PLAINS ROAD, AUGUSTA, NEW JERSEY
CERTIFICATE OF AUTHORIZATION No. 24GA2759300

REVISIONS				
DATE	BY	LIC.NO	BLOCK	LOT
DEC. 2019	HAROLD E. PELLOW	P.E.&L.S. #13229	129	3.01, 3.16
DEC. 2019	HAROLD E. PELLOW	P.E.&L.S. #13229	125/129	5.01/4.04
DEC. 2021	HAROLD E. PELLOW	P.E.&L.S. #13229	125	4.15, 4.18
DEC. 2022	HAROLD E. PELLOW	P.E.&L.S. #13229	125	3.11, 3.12, 6.02
DEC. 2023	HAROLD E. PELLOW	P.E.&L.S. #13229	125/129	6.02/3.05, 5.01

SHEET 40

127

SHEET 40.01

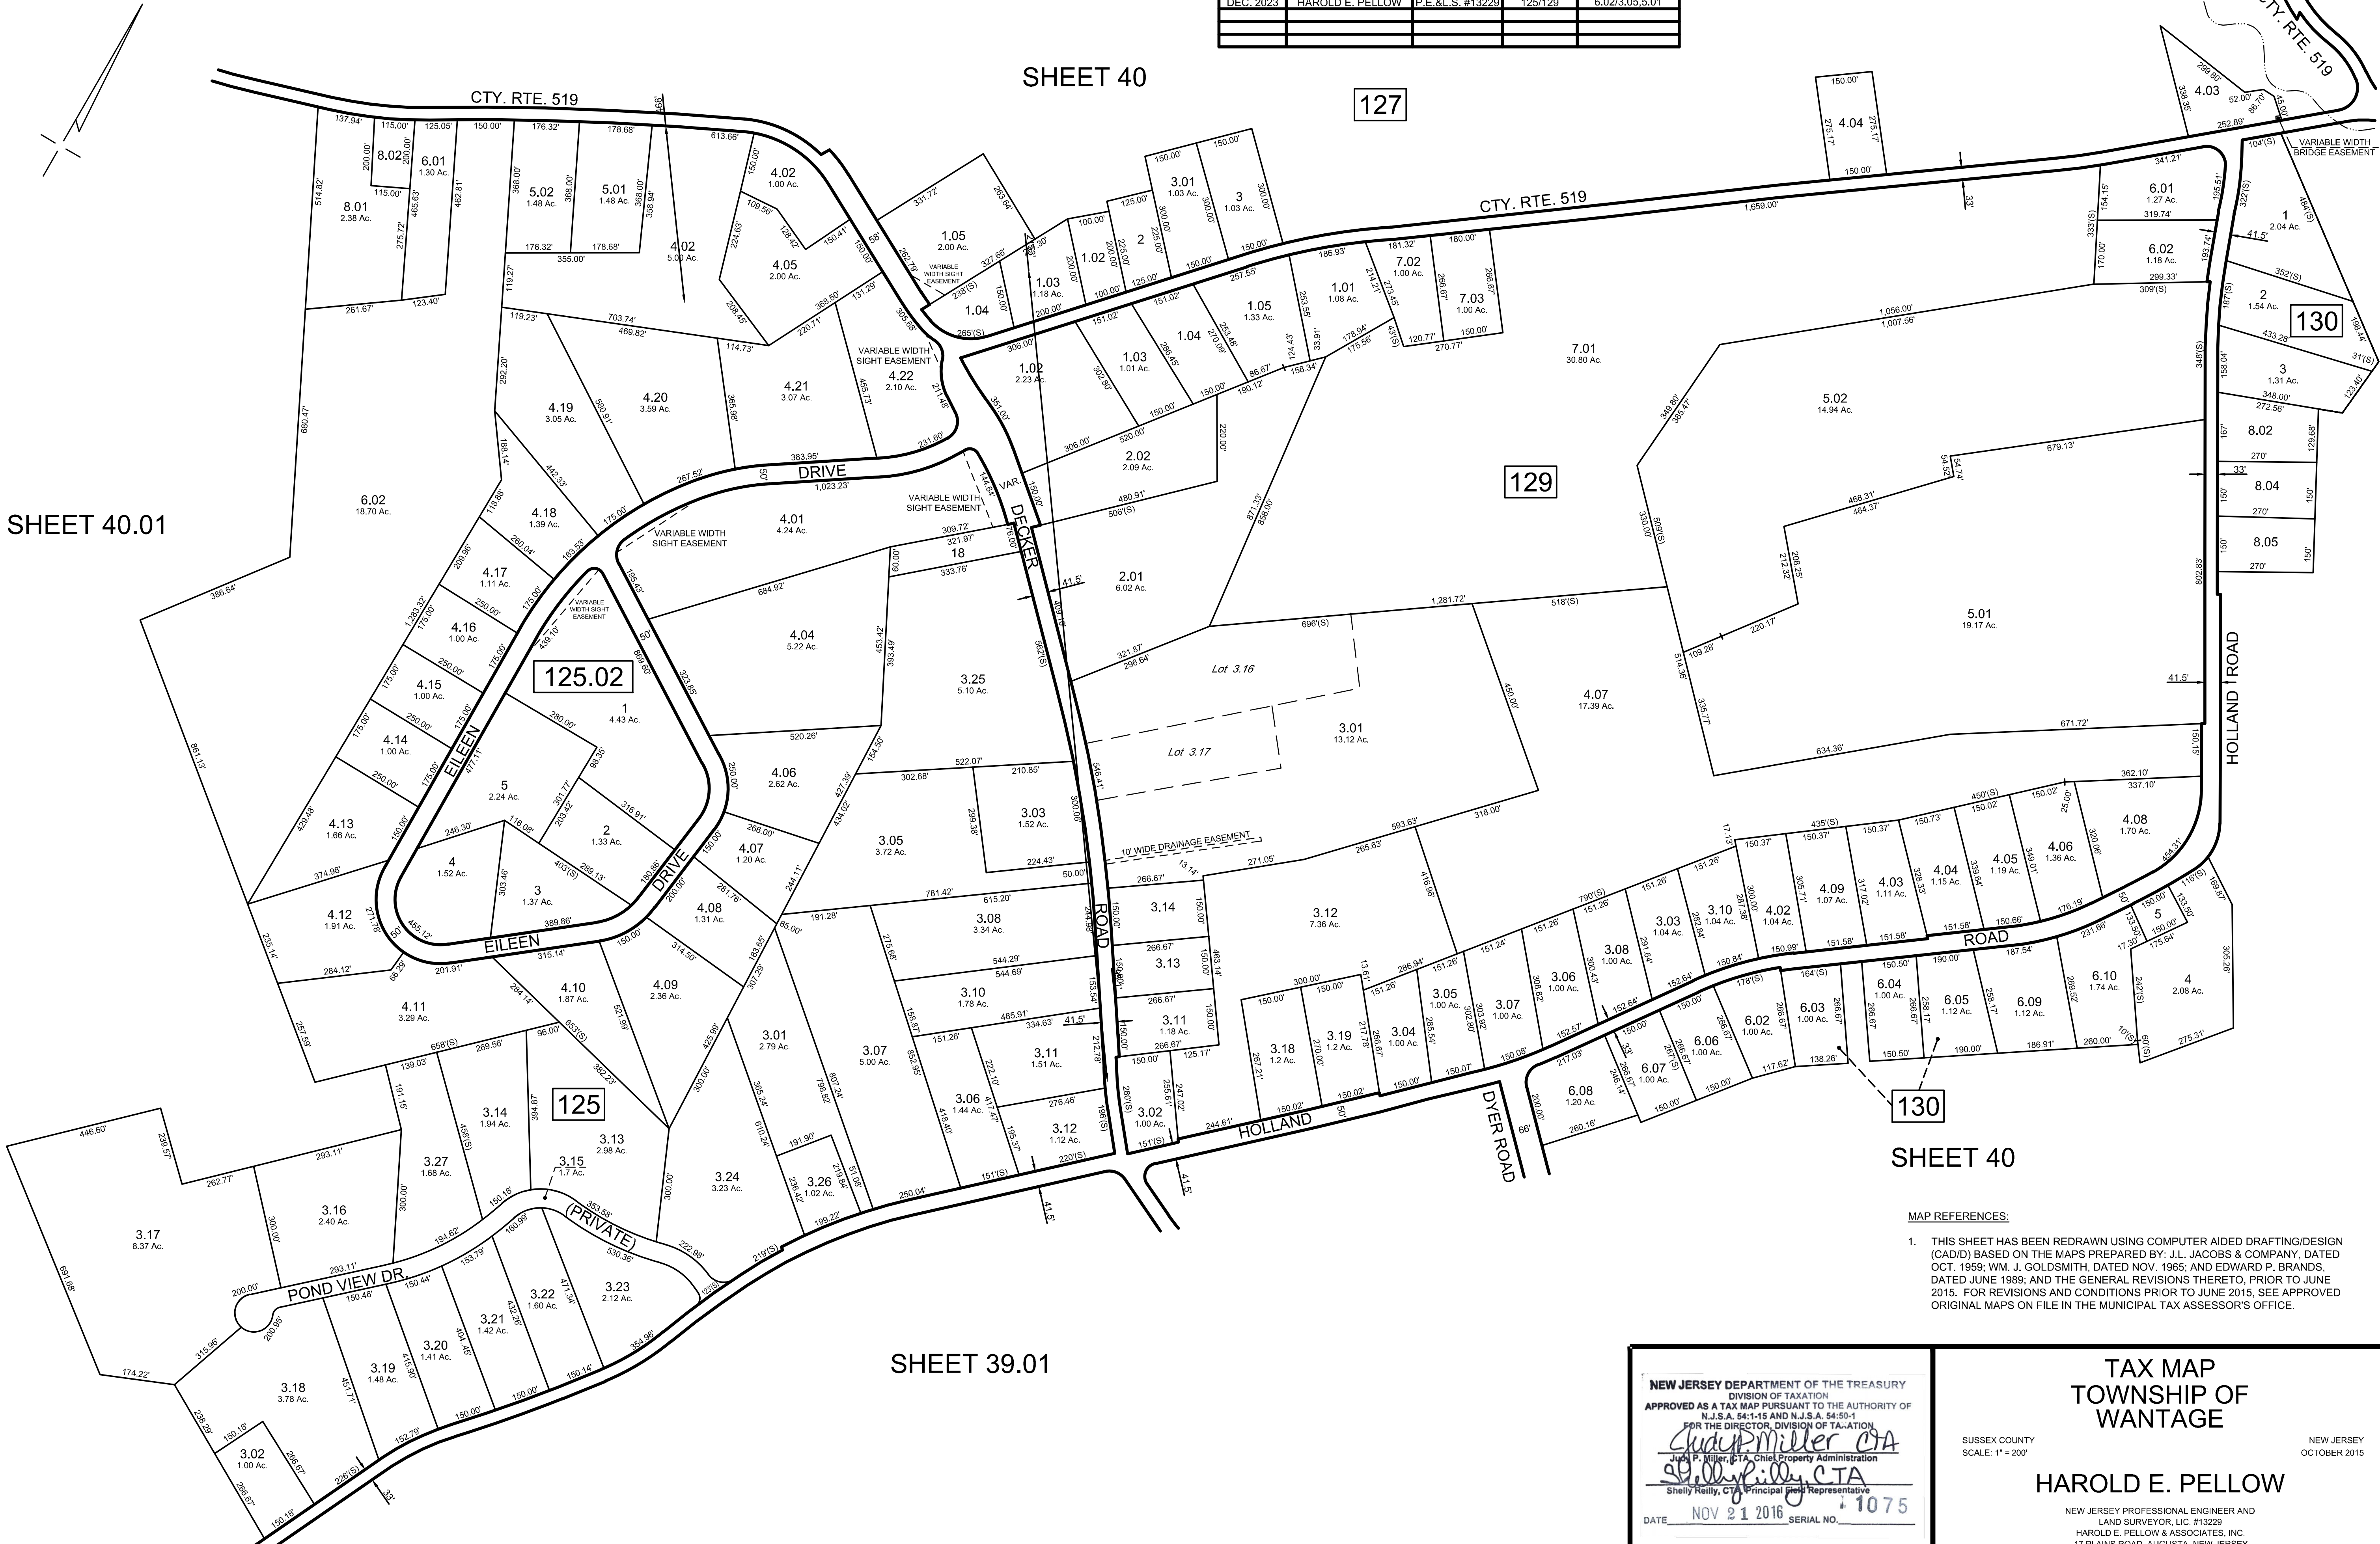

MAP REFERENCES:
1. THIS SHEET HAS BEEN REDRAWN USING COMPUTER AIDED DRAFTING/DESIGN (CAD/D) BASED ON THE MAPS PREPARED BY: J.L. JACOBS & COMPANY, DATED OCT. 1959; WM. J. GOLDSMITH, DATED NOV. 1965; AND EDWARD P. BRANDS, DATED JUNE 1989; AND THE GENERAL REVISIONS THERETO, PRIOR TO JUNE 2015. FOR REVISIONS AND CONDITIONS PRIOR TO JUNE 2015, SEE APPROVED ORIGINAL MAPS ON FILE IN THE MUNICIPAL TAX ASSESSOR'S OFFICE.

NEW JERSEY DEPARTMENT OF THE TREASURY
DIVISION OF TAXATION
APPROVED AS A TAX MAP PURSUANT TO THE AUTHORITY OF
N.J.S.A. 54:1-15 AND N.J.S.A. 54:50-1
FOR THE DIRECTOR, DIVISION OF TAXATION
Shelly P. Miller, CTA
Shelly P. Miller, CTA, Chief Property Administration
Shelly P. Miller, CTA
Shelly P. Miller, CTA, Principal Property Representative
DATE NOV 21 2016 SERIAL NO. 1075

TAX MAP
TOWNSHIP OF
WANTAGE
SUSSEX COUNTY
SCALE: 1" = 200'
NEW JERSEY
OCTOBER 2015
HAROLD E. PELLOW
NEW JERSEY PROFESSIONAL ENGINEER AND
LAND SURVEYOR, LIC. #13229
HAROLD E. PELLOW & ASSOCIATES, INC.
17 PLAINS ROAD, AUGUSTA, NEW JERSEY
CERTIFICATE OF AUTHORIZATION NO. 24GA27959300